DESIGNED BY: CHECKED BY: DRAWN BY: CHECKED BY:

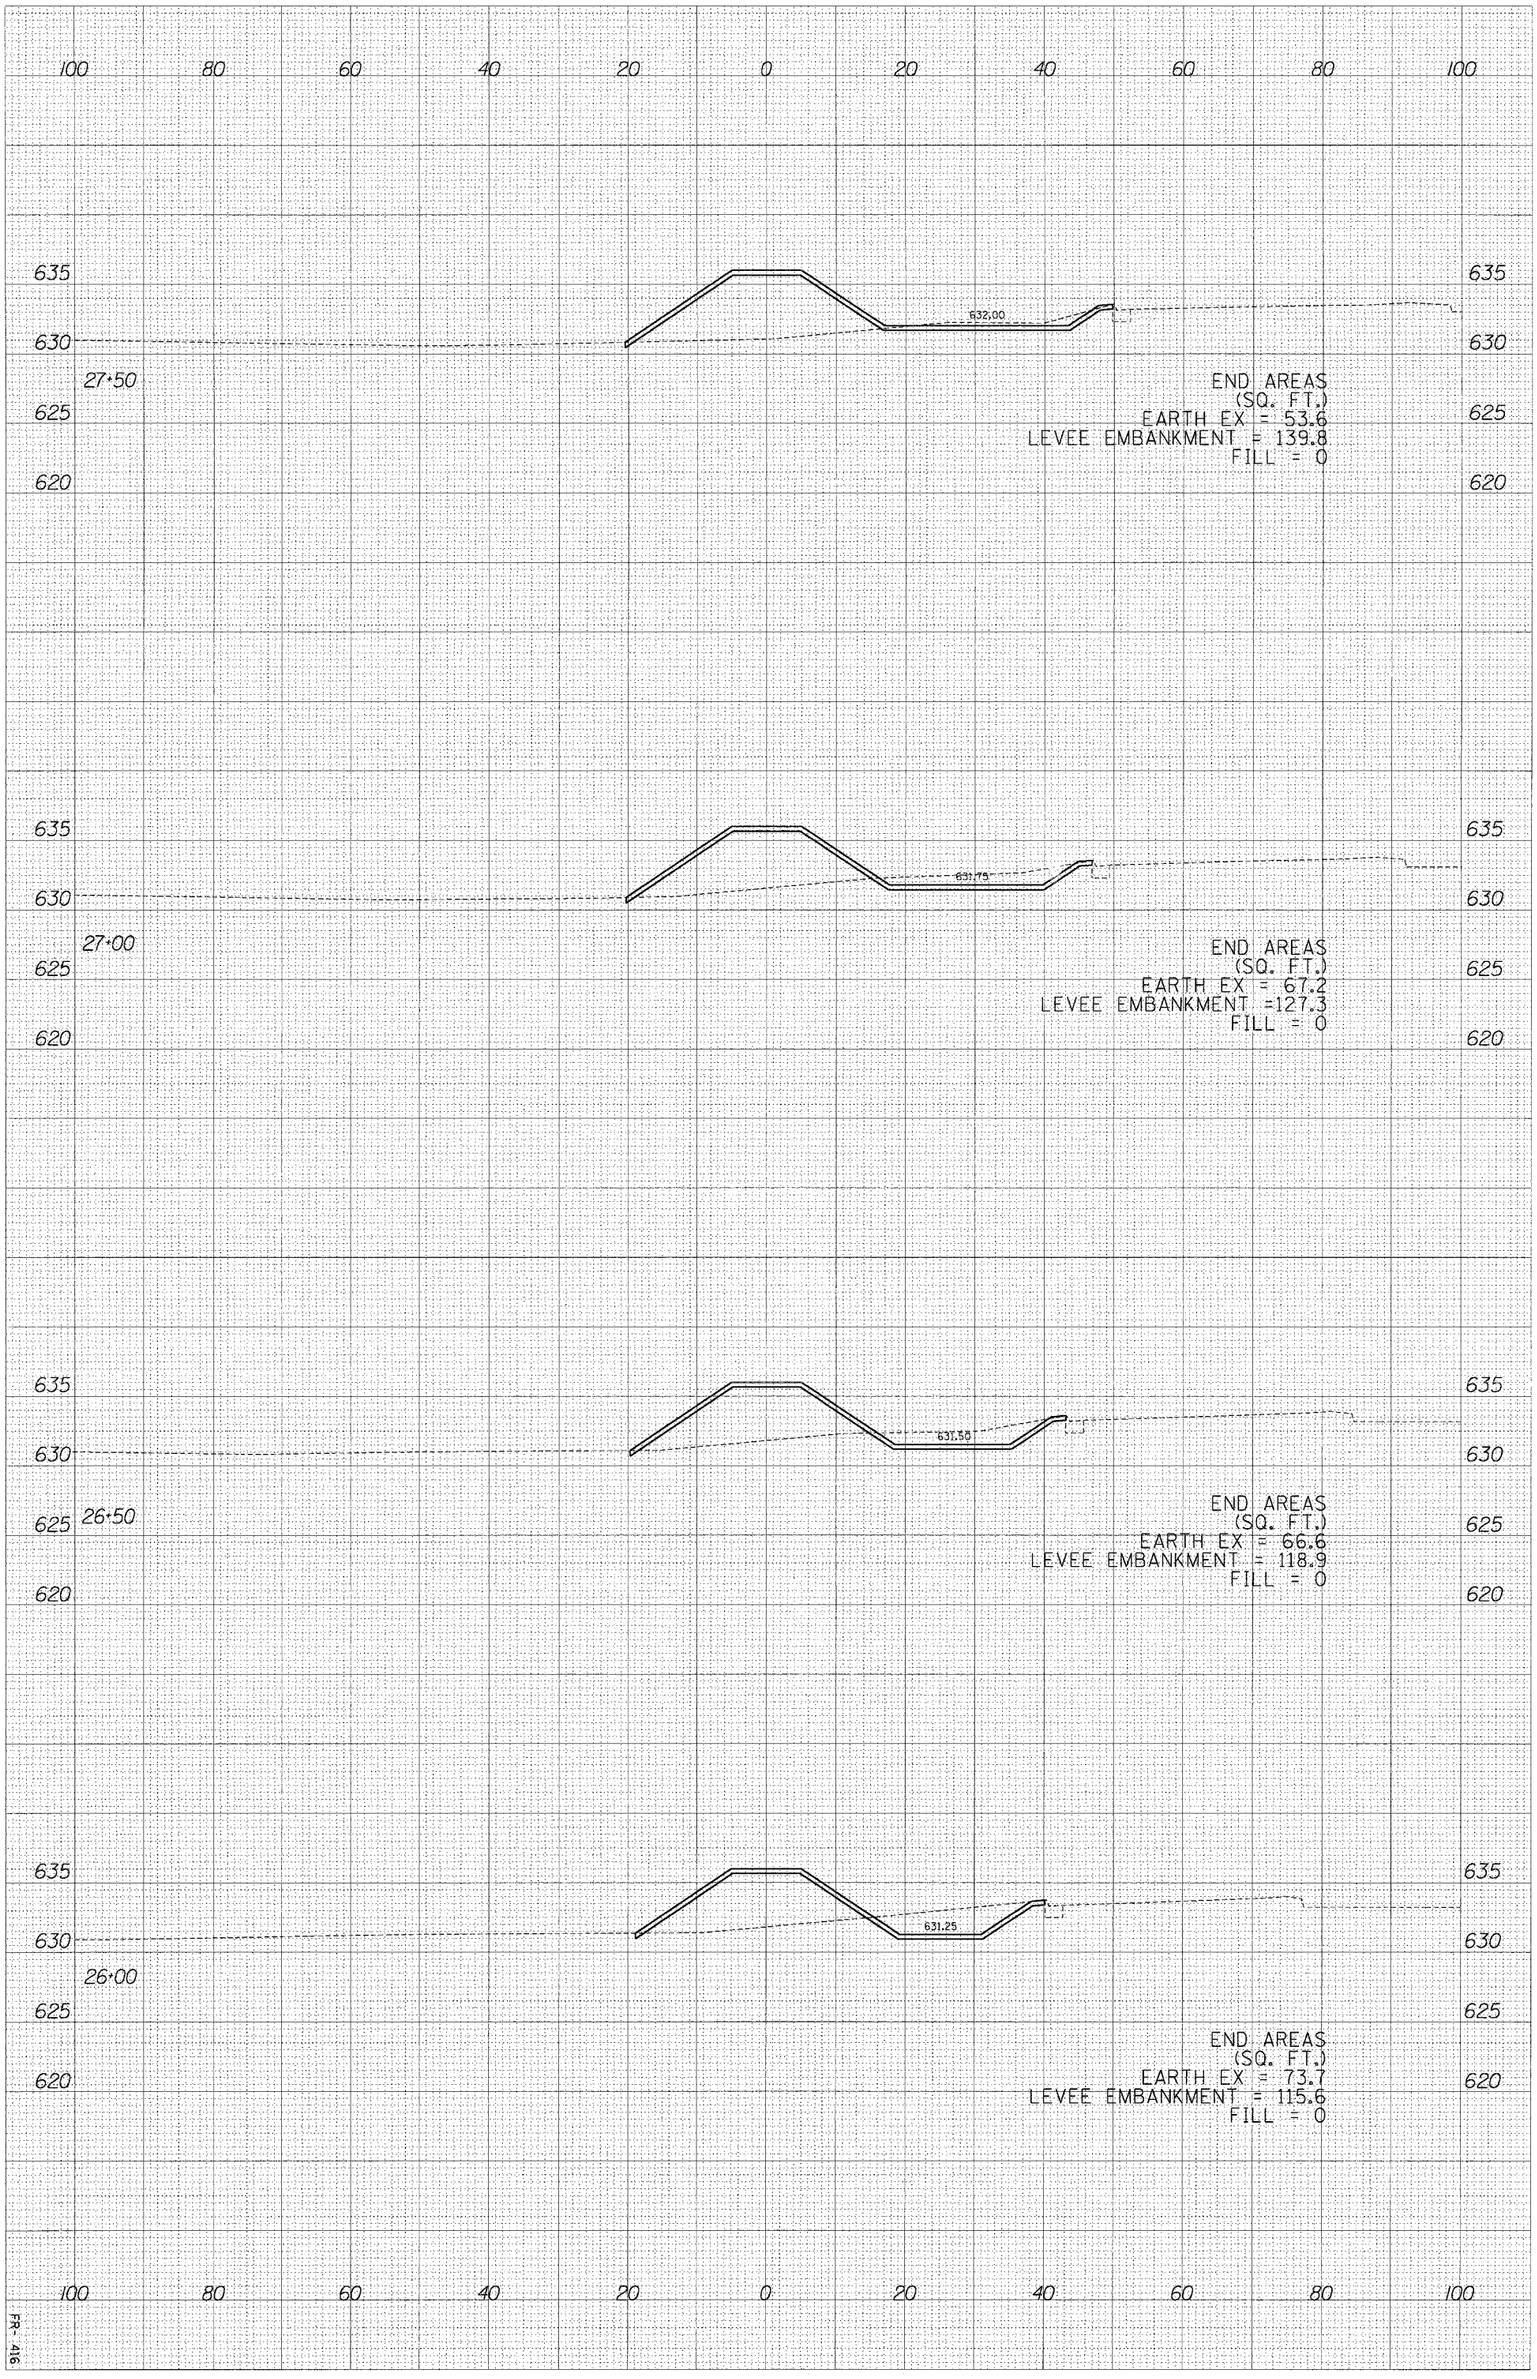

C-58

LEVEE CROSS - SECTIONS

SHEET 75 OF 167

FR- 416