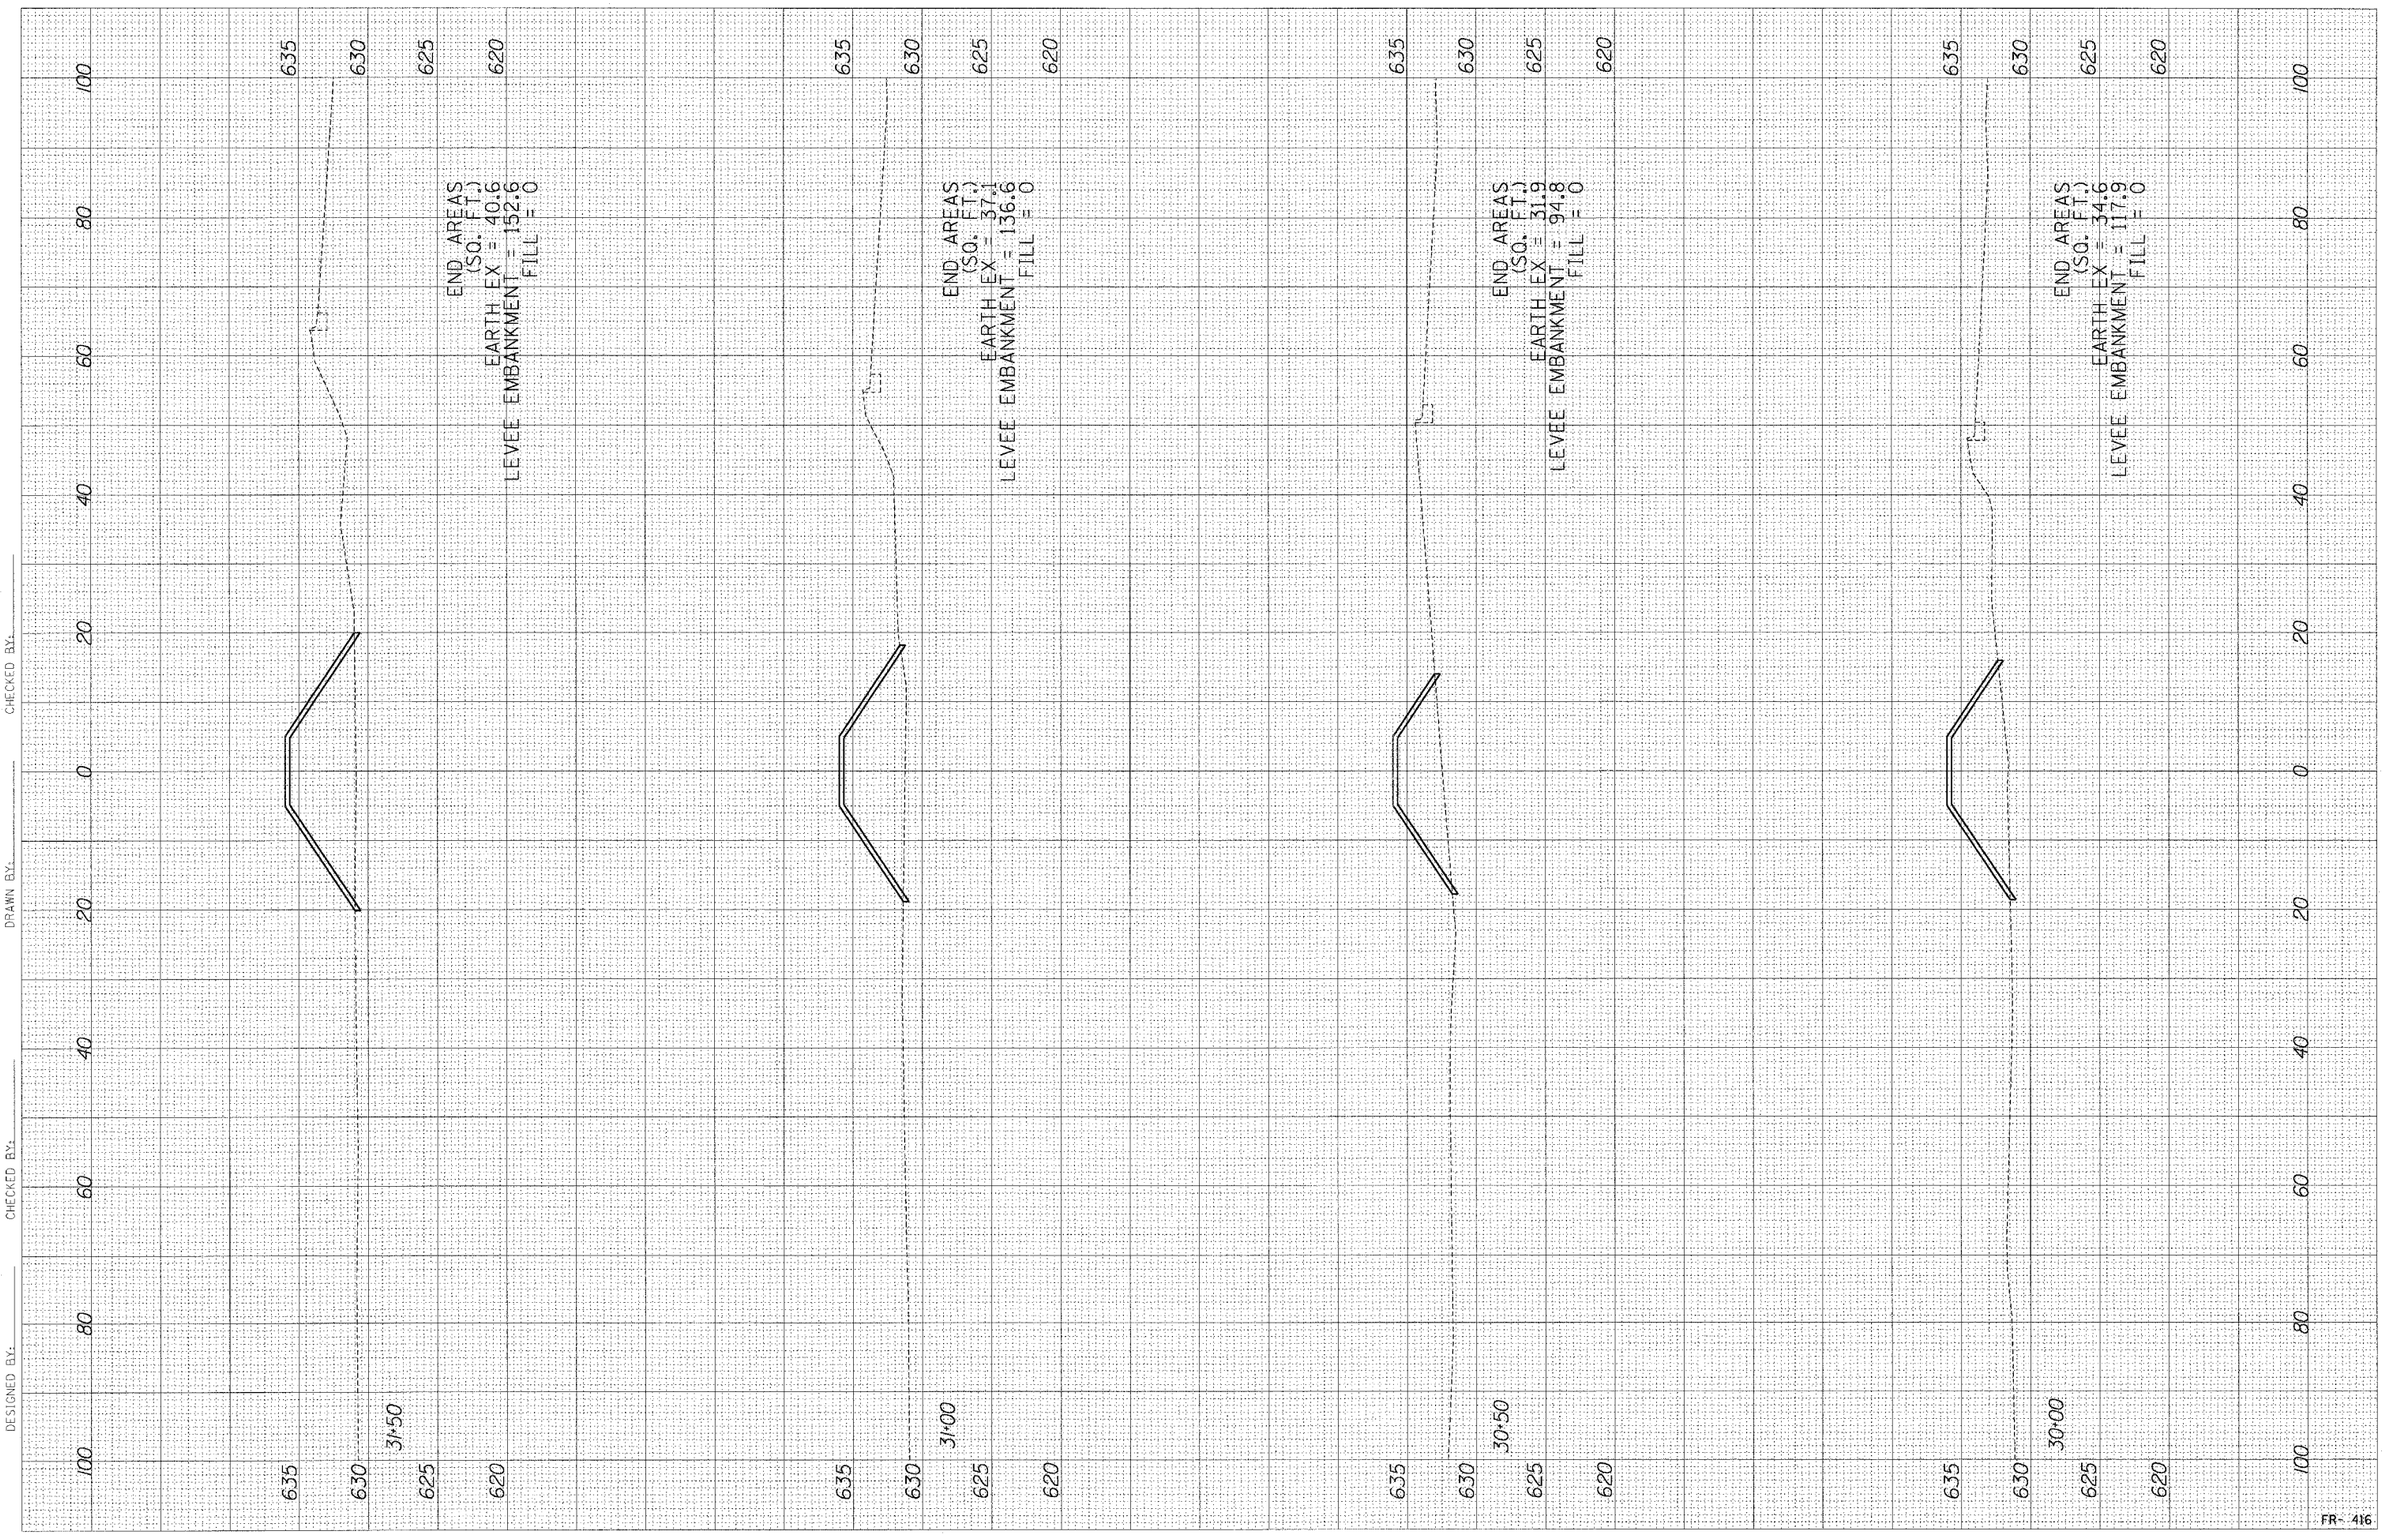

DESIGNED BY:_____ CHECKED BY:_____ DRAWN BY:_____ CHECKED BY:_____

FR- 416

C-60

LEVEE CROSS - SECTIONS