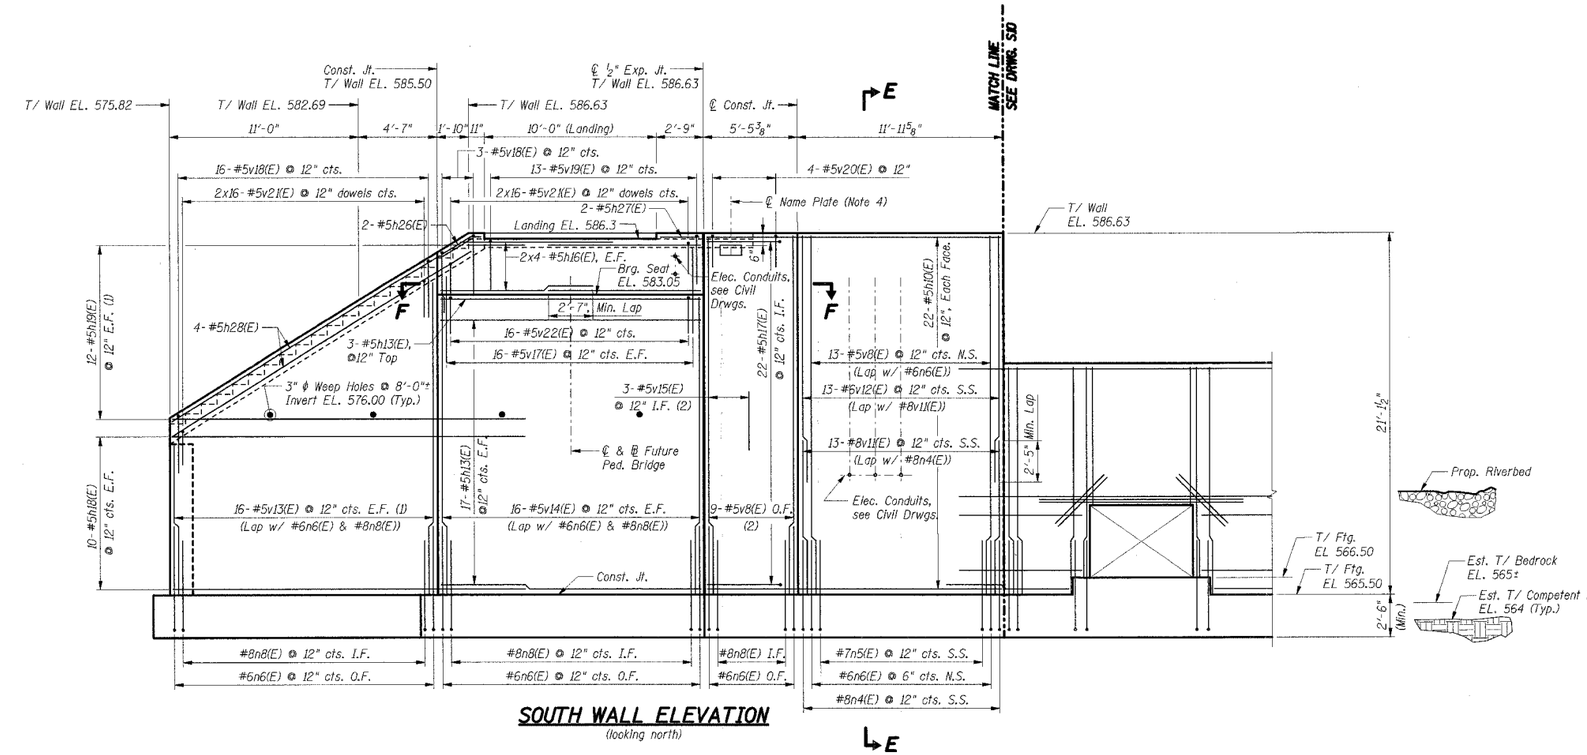

SOUTH WALL ELEVATION
(looking north)

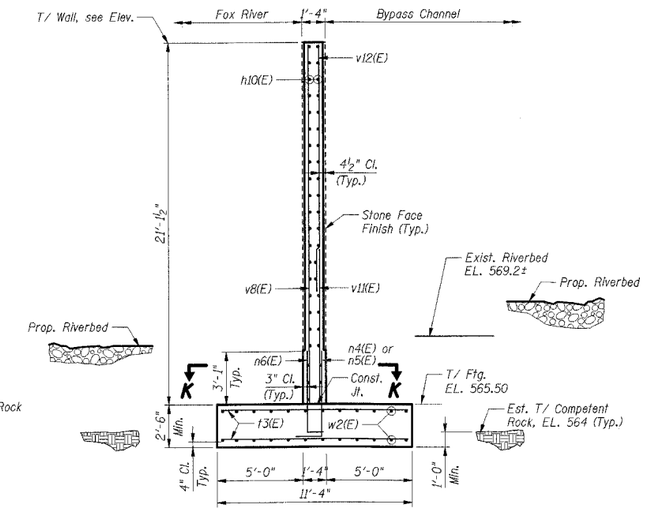

SECTION E-E

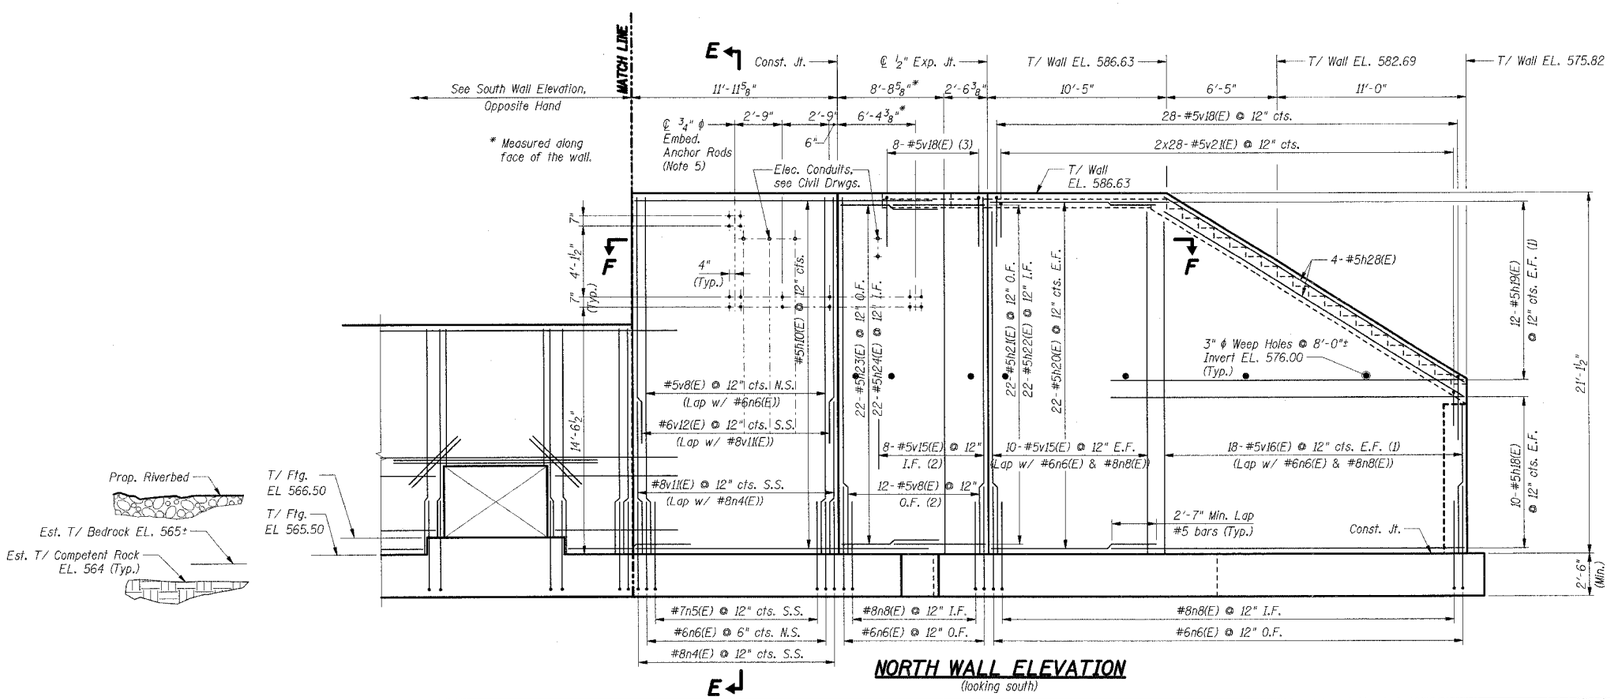

NORTH WALL ELEVATION
(looking south)

Re-bar Notes:

(1) Cut bars according to Cutting Diagram, Drwg. S13.
(2) Space as shown in Sec. F-F.
(3) Space Sim. to v15(E) as shown in Sec. F-F.

Notes:

1. Reinforcement bars designated (E) shall be epoxy coated.
2. E.F. denotes Each Face.
   I.F. denotes Inside Face.
   O.F. denotes Outside Face.
   N.S. denotes North Side.
   S.S. denotes South Side.
3. Work this drawing with Drwgs. S8 & S10.
4. For Name Plate details, see Drwgs. G2 & G3.
5. Embedded Anchor Rods for future platform. For details, see Drwg. S2.
6. For Section K-K, see Drwg. S10.
7. For Section F-F and Stair & Landing Slab Reinforcement Details, see Drwg. S11.
8. For Stone Face Finish, see Drwg. S12.
9. For Bar List & Bill of Material, see Drwg. S13.

FR-422

Designed By RDS Checked By NK
Drawn By NK Checked By RDS
DRAG/ASMZ 1-29-2005 11:44:19
\\FS-001\PROJ_STR\DOCUMENT\02046661\STRUCT\DGN\ARTDGN\ARTDGN.DGN