KE007

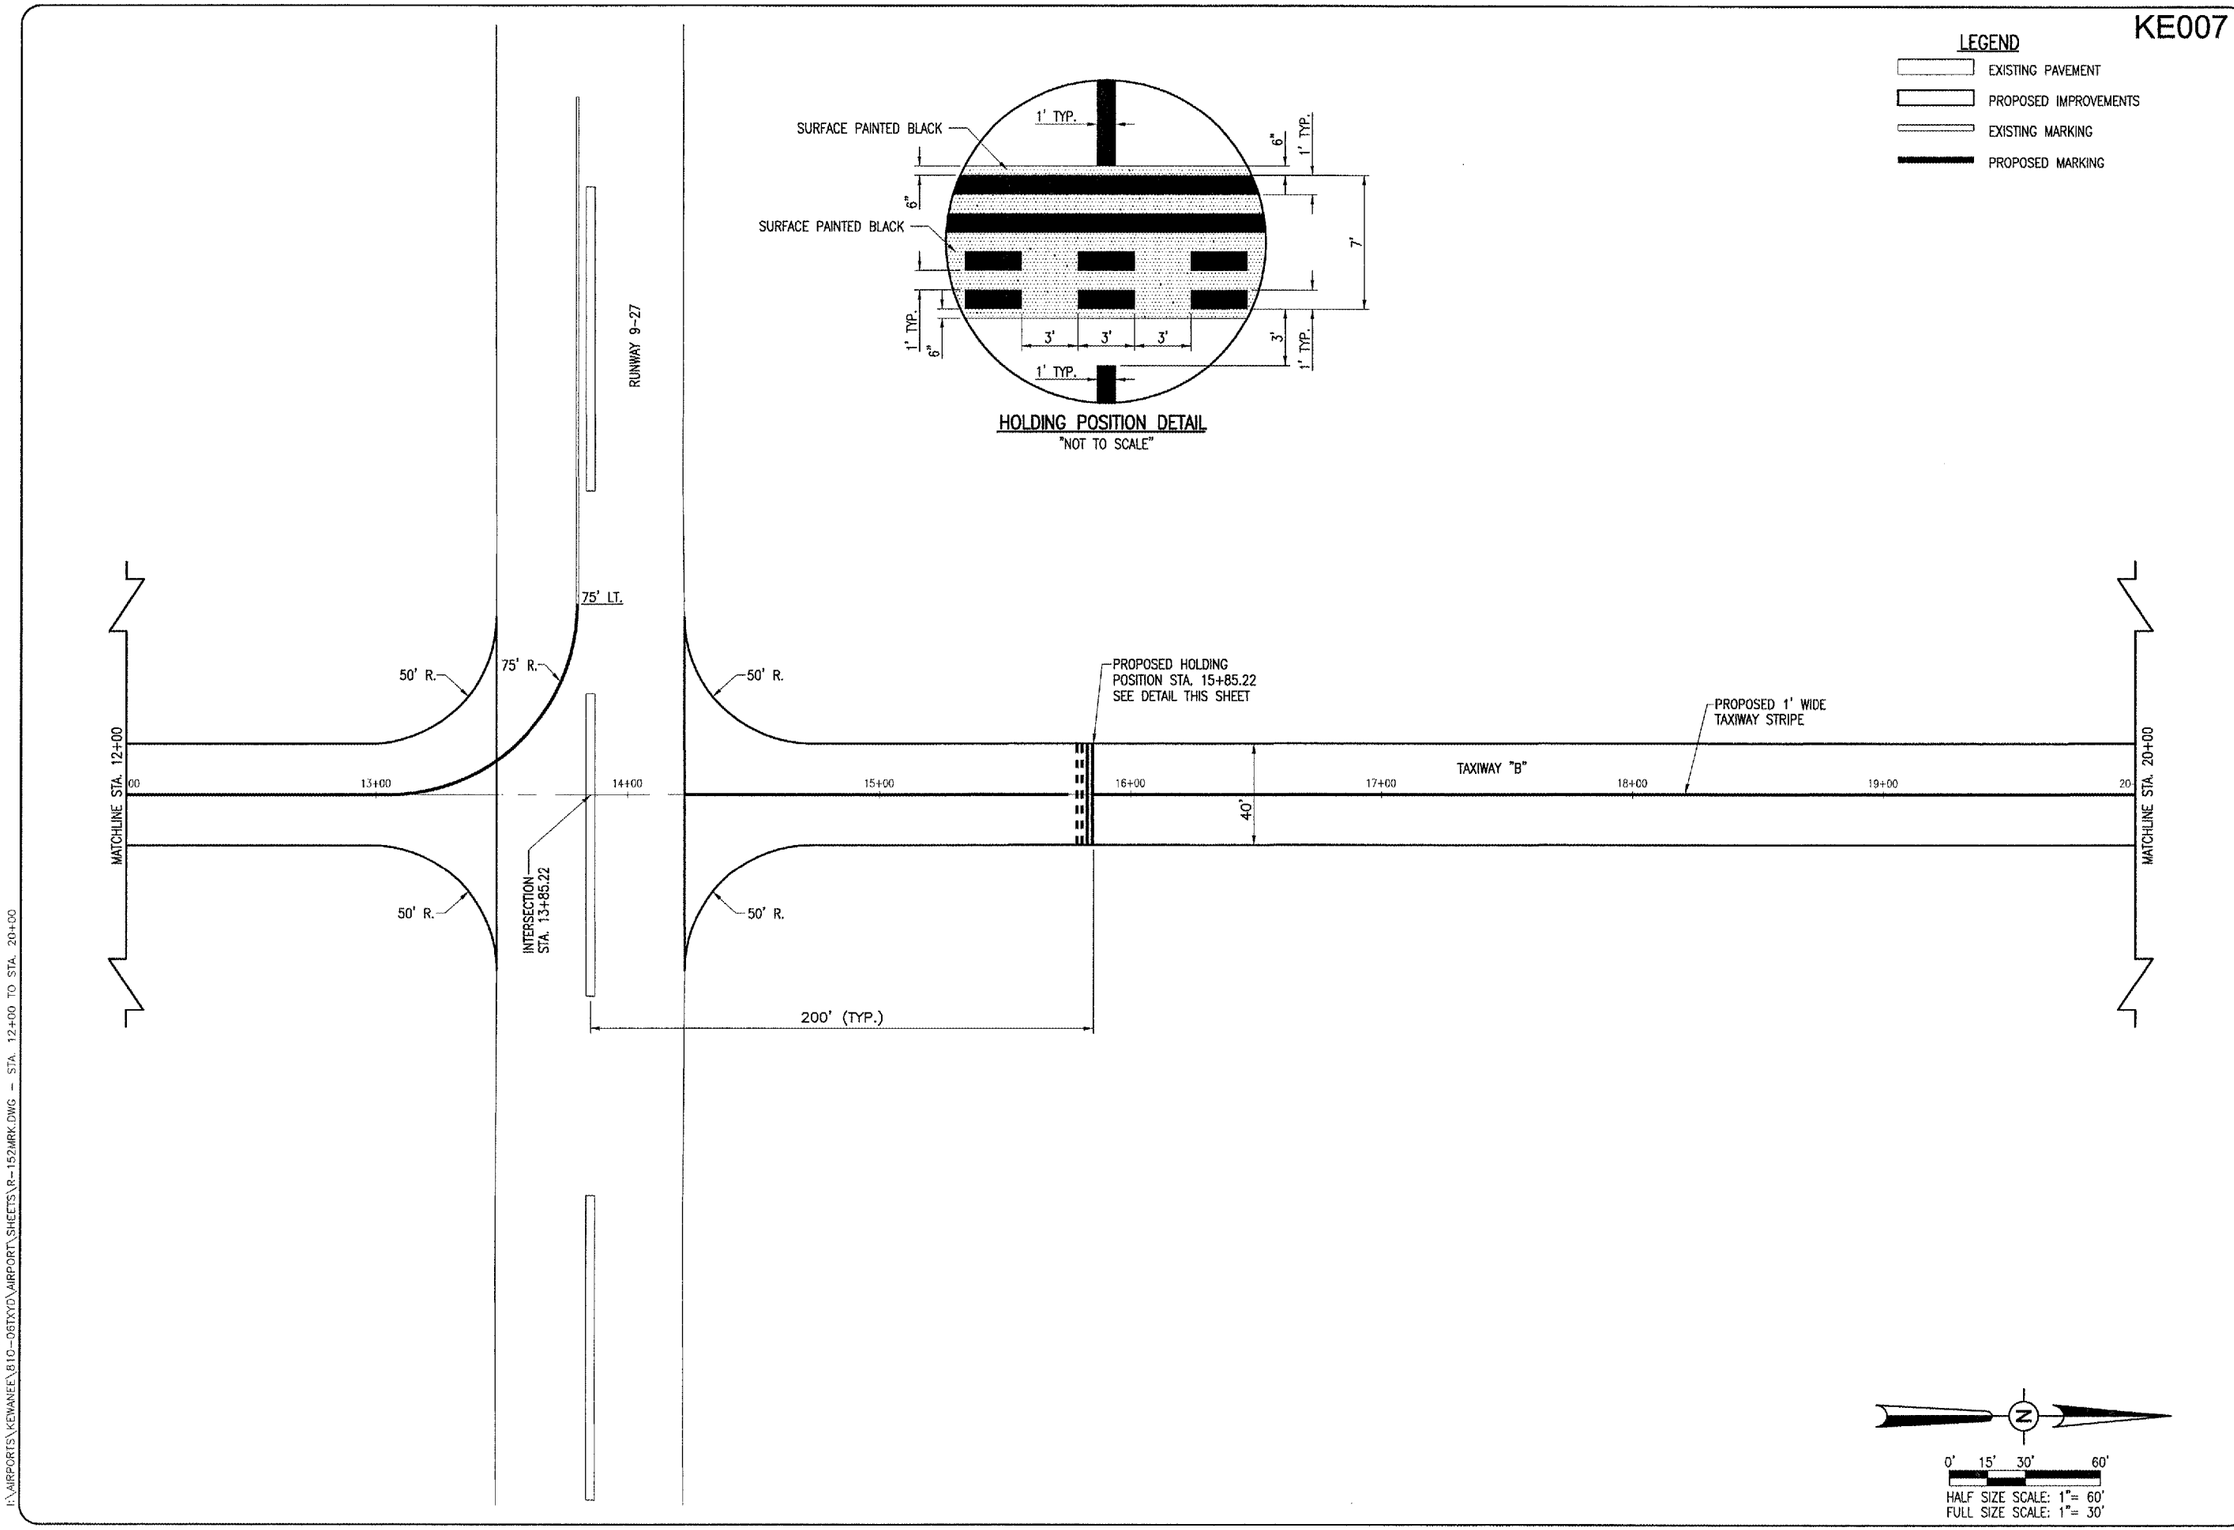

DATE	REVISION	BY

KEWANEE MUNICIPAL AIRPORT
KEWANEE, HENRY COUNTY, ILLINOIS

IL. PROJ.: EZI-3533 A.I.P. PROJ.: 3-17-0058-B10

HEI Project No.	810-06TXYD 0800	
Filename	R-152MRK.DWG	
Scale	1"=30'	
Date	08/30/05	
LAYOUT	R.A.W.	08/30/05
DRAWN	B.A.K.	08/30/05
REVIEWED	C.A.H.	xx/xx/xx

HANSON

Hanson Professional Services Inc.
3125 Dandy Trail, Suite 100
Indianapolis, Indiana 46214
Offices Nationwide

OVERLAY TXY & APRON CONSTRUCT VAULT

PROPOSED MARKING PLAN
STA. 12+00 TO STA. 20+00

19

19 of 67 sheets

JAN 18, 2006 10:31 PM RAW
I:\AIRPORTS\KEWANEE\810-06TXYD\AIRPORT\SHEETS\R-152MRK.DWG - STA. 12+00 TO STA. 20+00