JAN 18, 2006 2:19 PM BKB
I:\AIRPORTS\METROPOLIS\816-06APN\AIRPORT\SHEETS\R-XSEC-TXYA.DWG - 421+40-421+60

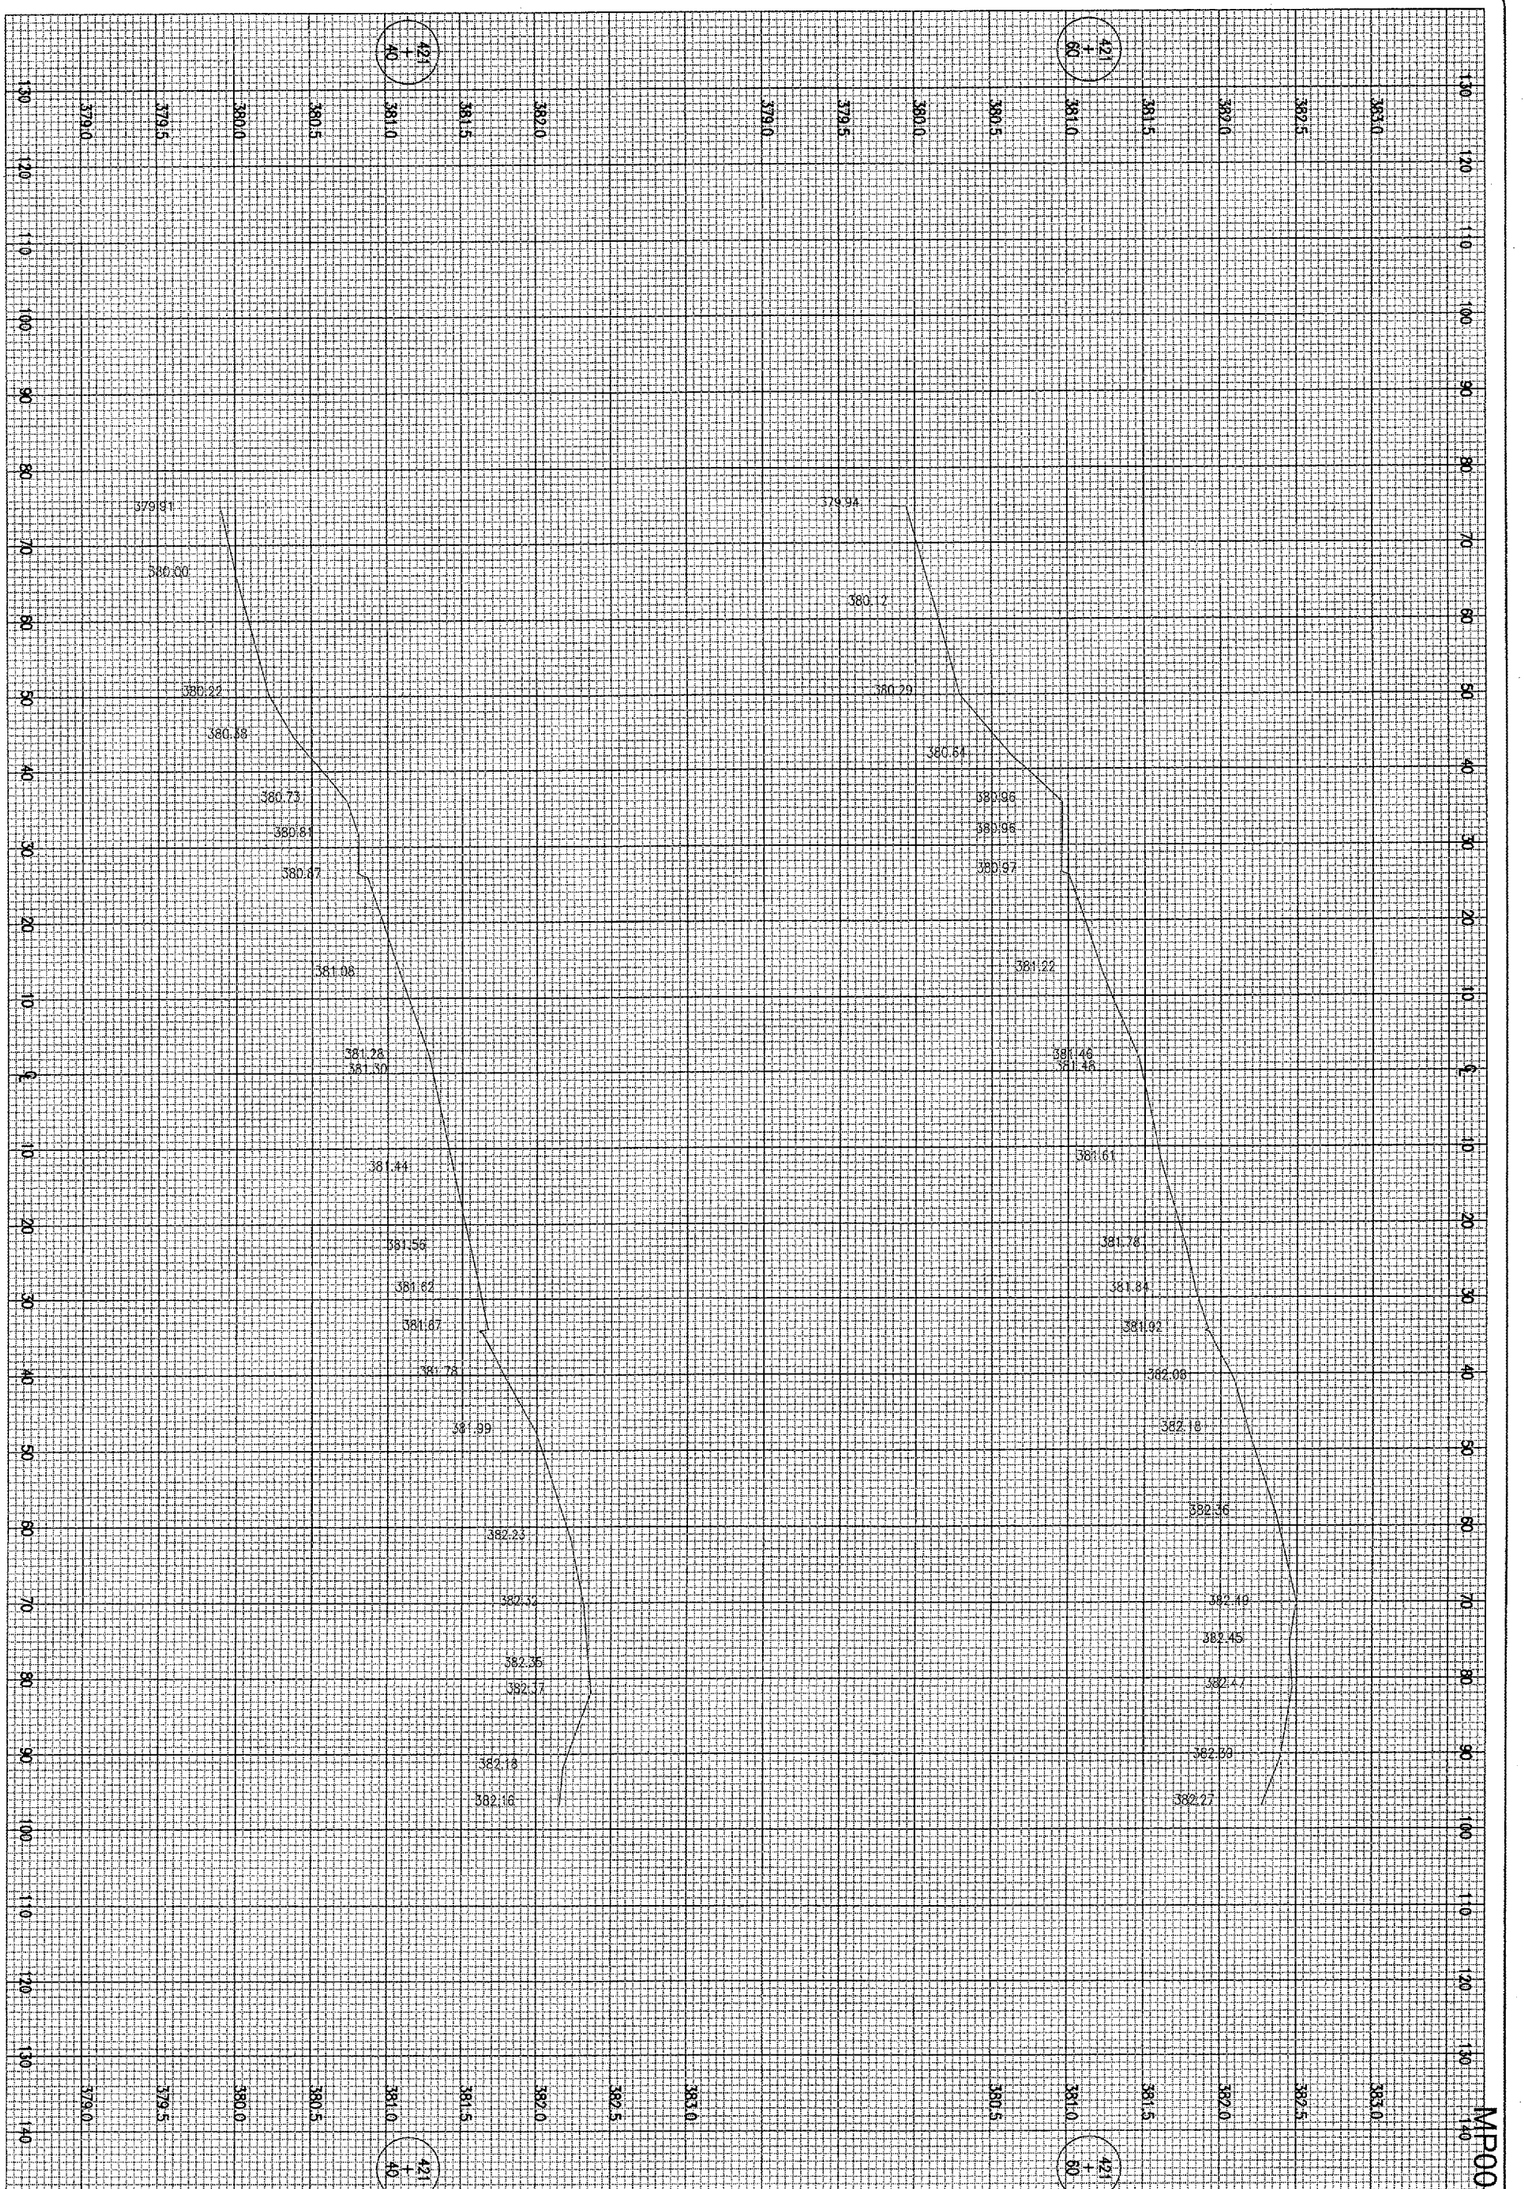

MP003

13 of 25 sheets

13

PROPOSED APRON REHABILITATION

PROPOSED CROSS SECTIONS FOR APRON STA. 421+40 TO STA. 421+60

HANSON

Hanson Professional Services Inc.
1525 South Sixth Street
Springfield, Illinois 62703-2886
Offices Nationwide

HPI Project No.	816-06APND
Filename	R-XSEC-TXYA.DWG
Scale	N/A
Date	09/26/05

LAYOUT	JEO	09/26/05
DRAWN	JEO	09/26/05
REVIEWED	CAH	12/12/05

METROPOLIS MUNICIPAL AIRPORT
METROPOLIS, ILLINOIS

IL. PROJ.: M30-3540 A.I.P. PROJ.: 3-17-0067-B7

DATE	REVISION	BY