F.A. RTE.	SECTION	COUNTY	TOTAL SHEETS	SHEET NO.
337	19R-1	LAKE	800	213
STA.	TO STA.			
FED. ROAD DIST. NO.	ILLINOIS	FED. AID PROJECT		

60997

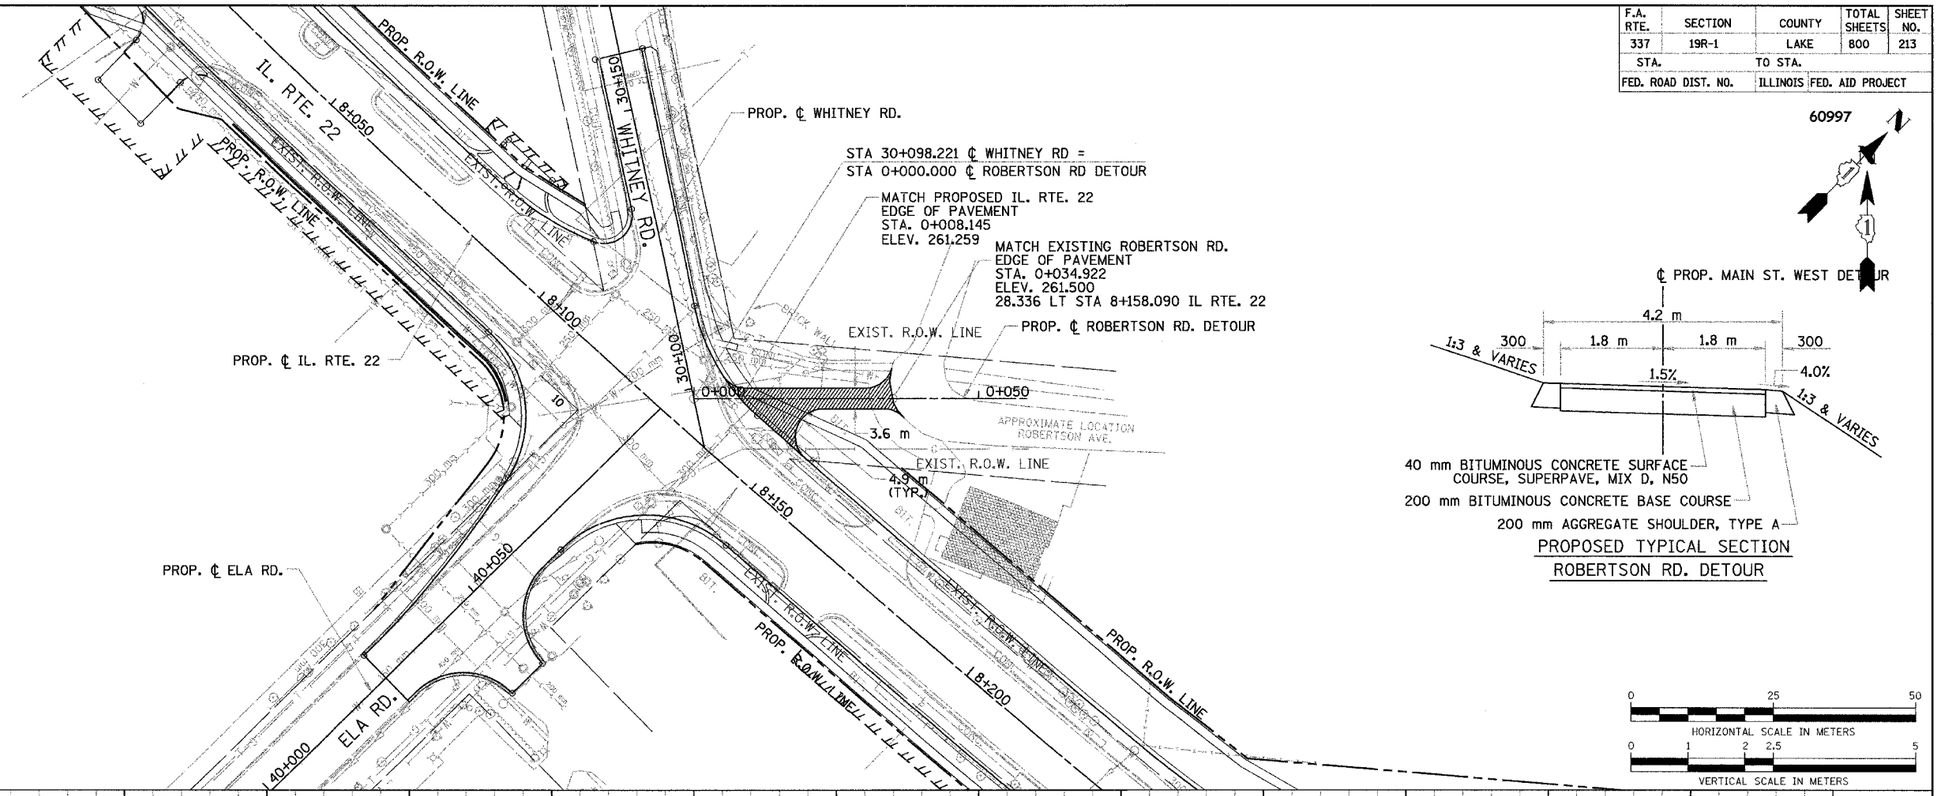

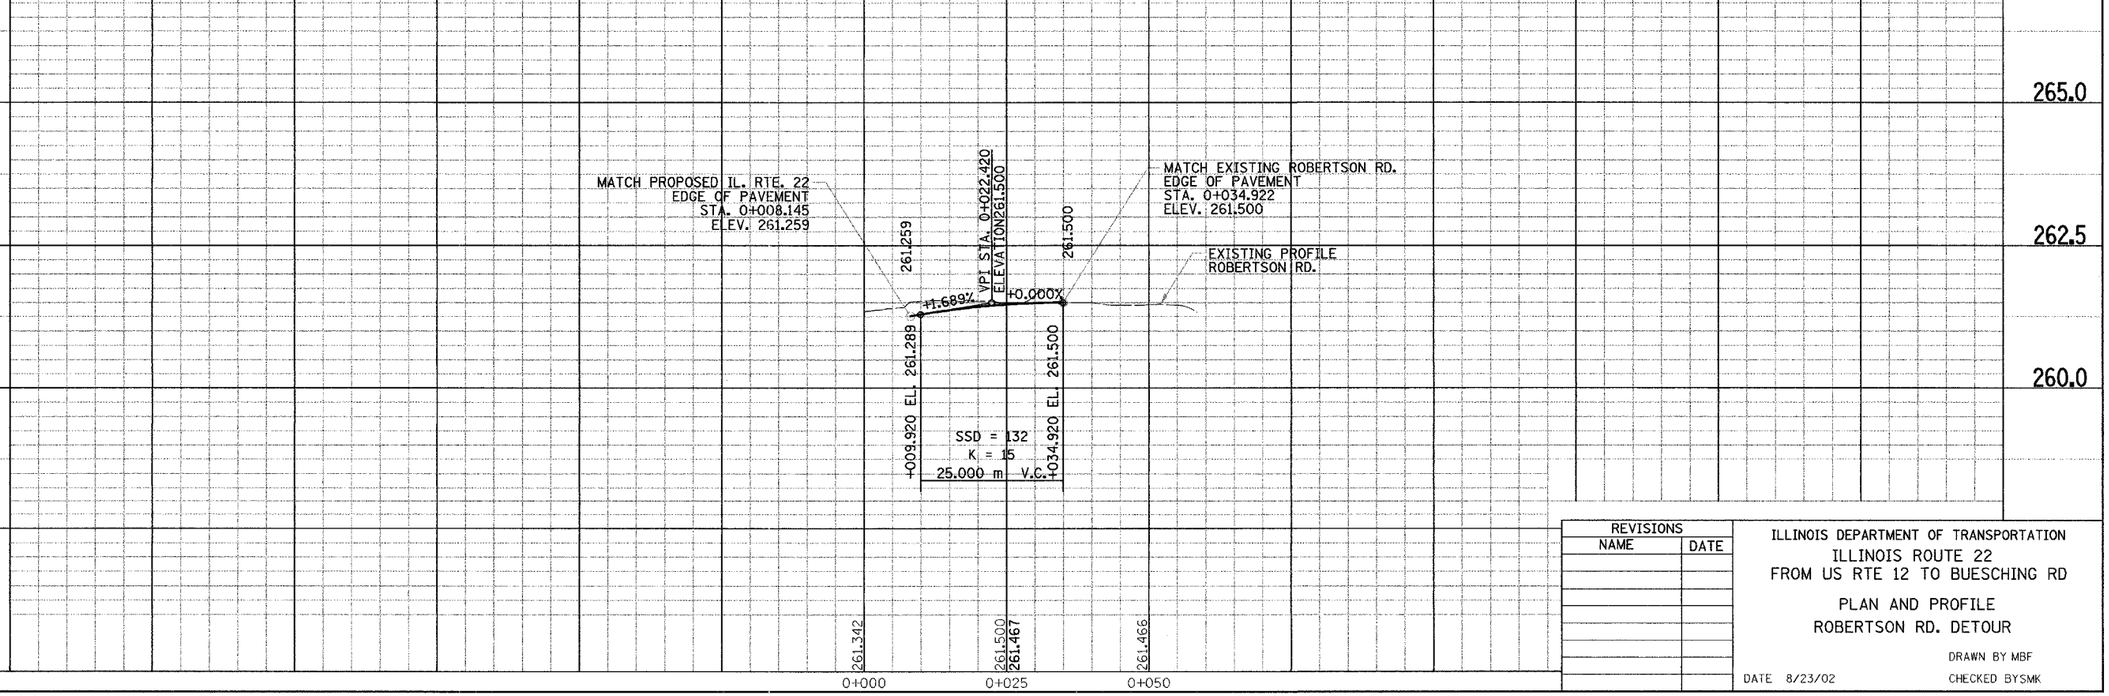

REVISIONS	
NAME	DATE

ILLINOIS DEPARTMENT OF TRANSPORTATION
ILLINOIS ROUTE 22
FROM US RTE 12 TO BUESCHING RD

PLAN AND PROFILE
ROBERTSON RD. DETOUR

DRAWN BY MBF
DATE 8/23/02 CHECKED BYSMK

FINAL SURVEY NOTE BOOK — BY — DATE
SURVEYED
PLOTTED
TEMPLATE
AREAS
AREAS CHECKED
NO.

ORIGINAL SURVEY NOTE BOOK — BY — DATE
SURVEYED
PLOTTED
TEMPLATE
AREAS
AREAS CHECKED
NO.