F.A. RTE.	SECTION	COUNTY	TOTAL SHEETS	SHEET NO.
337	19R-1	LAKE	800	243
STA.		TO STA.		
FED. ROAD DIST. NO.		ILLINOIS	FED. AID PROJECT	

60997

LEGEND
- PAVEMENT REMOVAL
- DRIVEWAY, SIDEWALK & MEDIAN REMOVAL
- BIT SURF REMOVAL
- BIT SURF REM BUTT JT
- C & G REM
- 10" TREE REMOVAL

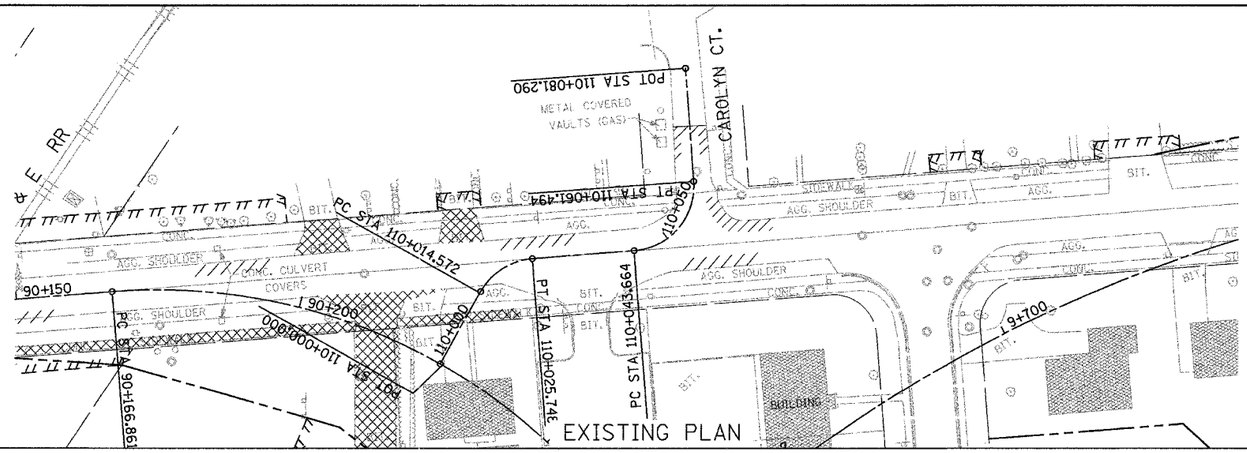

PROP. CURVE CAROLYN-1
PI STA = 110+020.655
Δ = 56° 10′ 07″ (RT)
R = 11.400 m
T = 6.083 m
L = 11.176 m
E = 1.521 m
e = -----
T.R. = ----- m
S.E. = NC
P.C. STA = 110+014.572
P.T. STA = 110+025.748

PROP. CURVE CAROLYN-2
PI STA = 110+054.987
Δ = 89° 36′ 38″ (LT)
R = 11.400 m
T = 11.323 m
L = 17.830 m
E = 4.668 m
e = -----
T.R. = ----- m
S.E. = NC
P.C. STA = 110+043.664
P.T. STA = 110+061.494

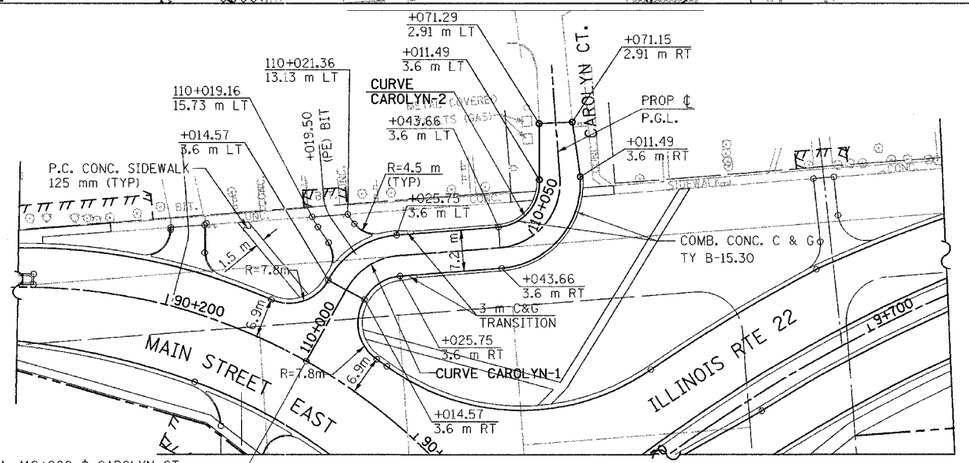

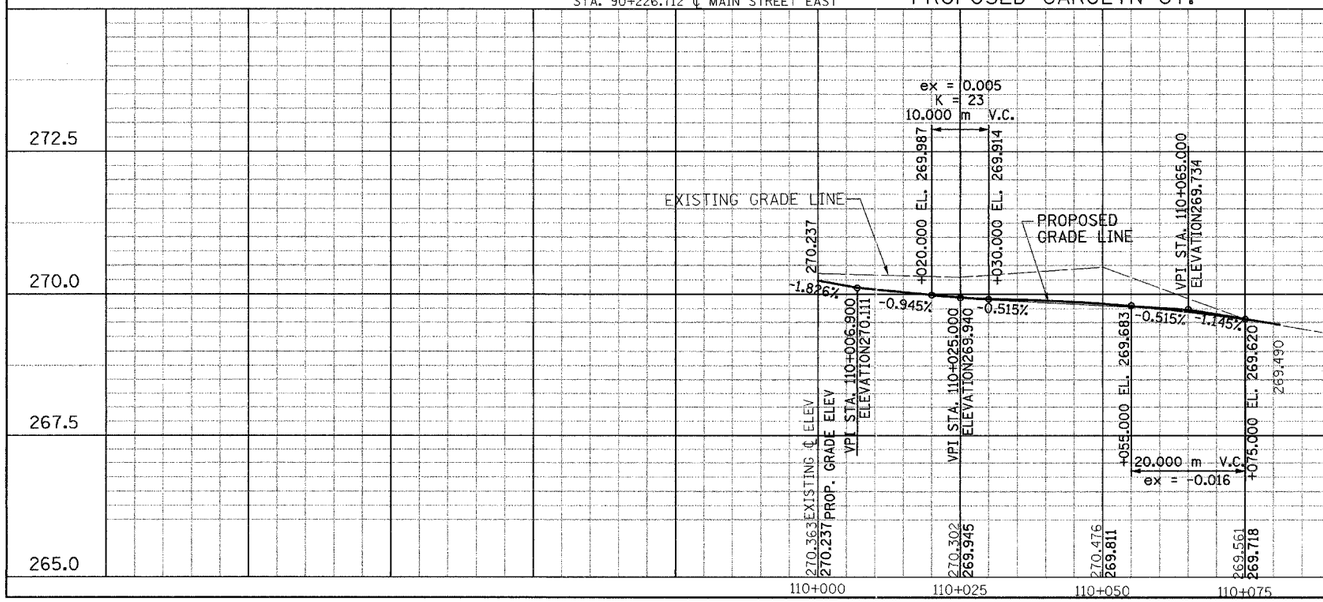

REVISIONS	
NAME	DATE

ILLINOIS DEPARTMENT OF TRANSPORTATION
ILLINOIS ROUTE 22
FROM US RTE 12 TO BUESCHING RD
CAROLYN CT.
PLAN AND PROFILE
STA. 110+000.TO STA. 110+081.290

SCALE: 1:500 HORIZ.
1:50 VERT.
DRAWN BY:
DATE: 07/21/04
CHECKED BY: