#60997

F.A. RTE.	SECTION	COUNTY	TOTAL SHEETS	SHEET NO.
337	19R-1	LAKE	800	648
STA.		TO STA.		
FED. ROAD DIST. NO.		ILLINOIS	FED. AID PROJECT	

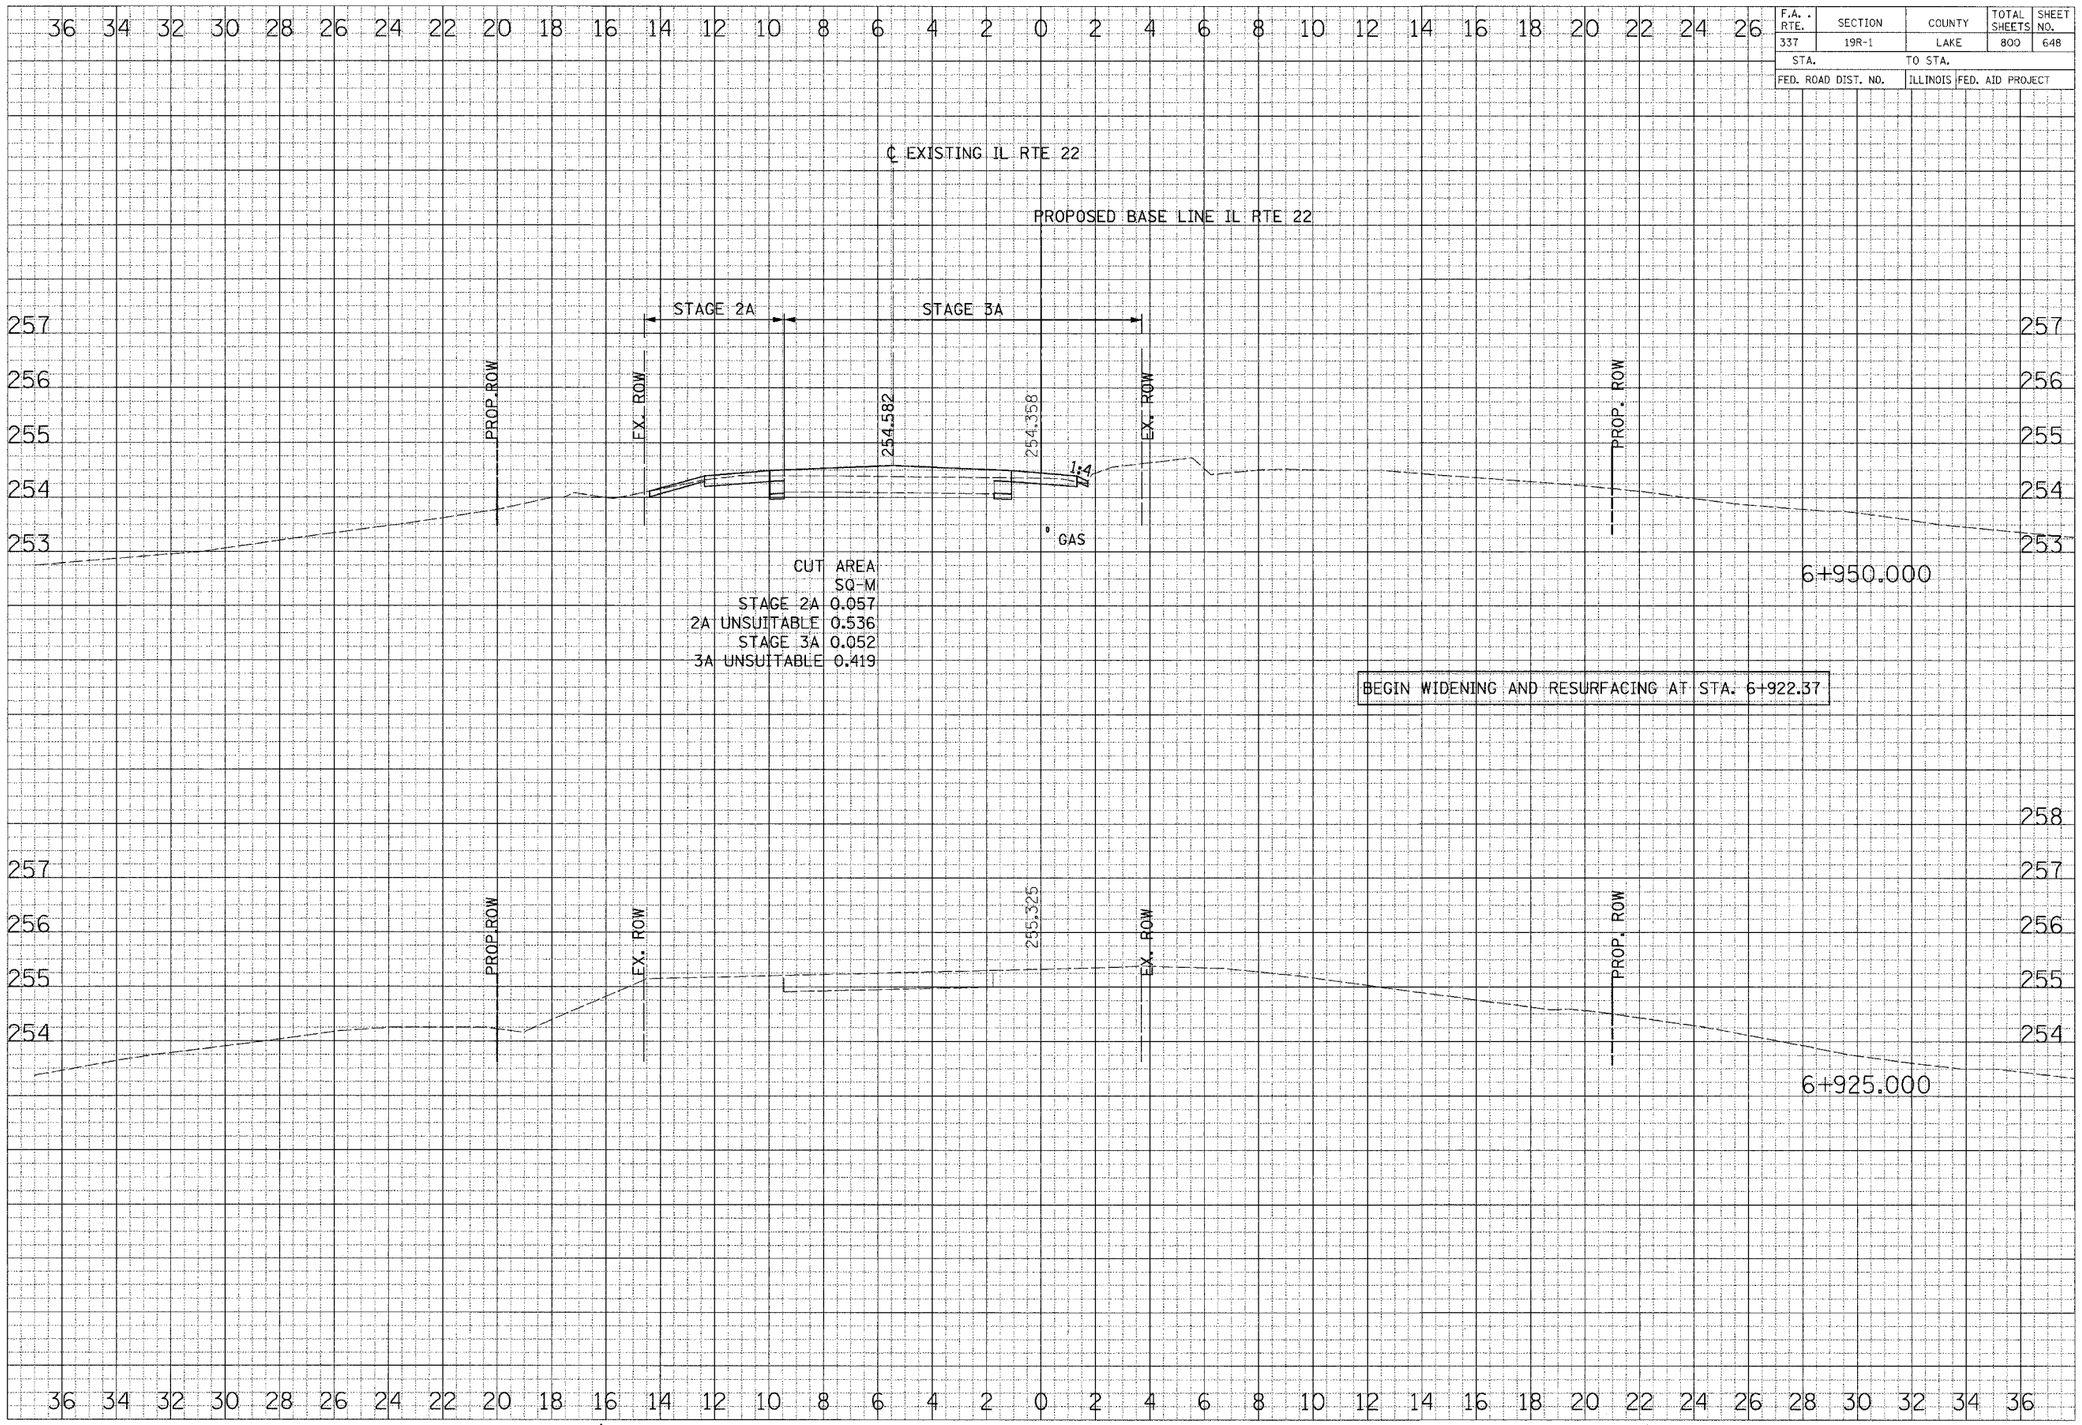

CUT AREA
SQ-M
STAGE 2A 0.057
2A UNSUITABLE 0.536
STAGE 3A 0.052
3A UNSUITABLE 0.419

BEGIN WIDENING AND RESURFACING AT STA. 6+922.37

1 REVISED GEOMETRY FROM STA. 6+922.366 TO STA. 7+440.820 11/24/04

CROSS SECTIONS - ILL ROUTE 22