#60997

F.A. RTE.	SECTION	COUNTY	TOTAL SHEETS	SHEET NO.
337	19R-1	LAKE	800	651
STA.		TO STA.		
FED. ROAD DIST. NO.		ILLINOIS	FED. AID PROJECT	

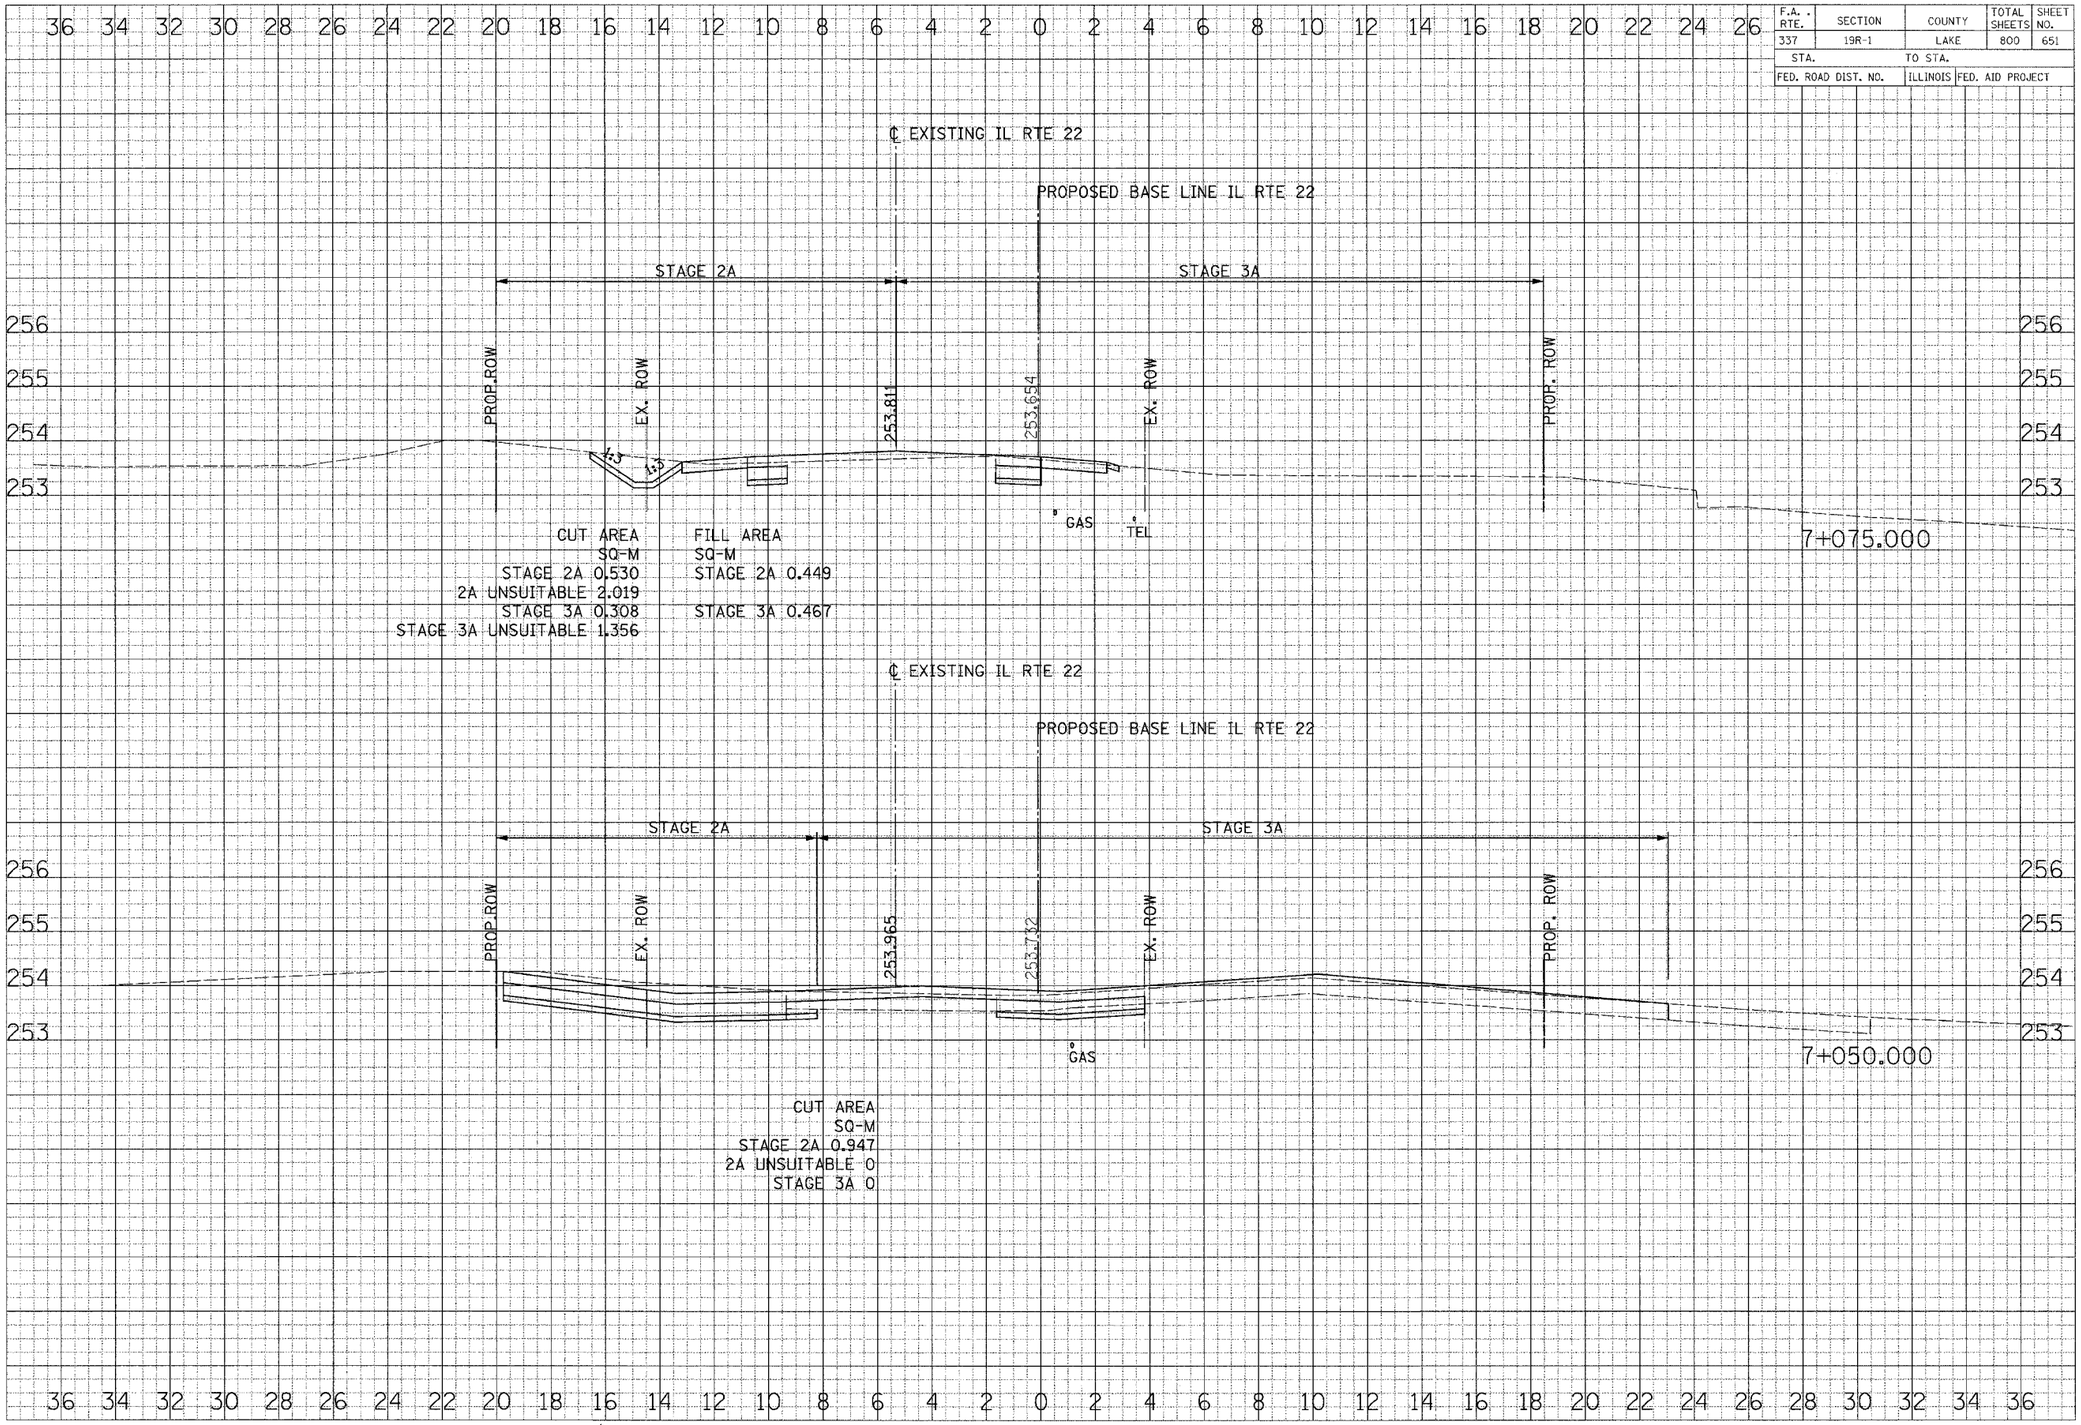

1 REVISED GEOMETRY FROM STA. 6+922.366 TO STA. 7+440.820 11/24/04

CROSS SECTIONS - ILL ROUTE 22