Prof: E_FRONT_C

CONTRACT NO.

F.A.I. RTE.	SECTION	COUNTY	TOTAL SHEETS	SHEET NO.
55	27 BR	WILL	29	8
STA.	TO STA.			
FED. ROAD DIST. NO.	ILLINOIS	FED. AID PROJECT		

162424

PLAN — SURVEYED | PLOTTED | ALIGNMENT CHECKED | BY | DATE | NOTE BOOK | NO. | CADD FILE NAME

BM #12 "□" CUT ON SOUTHEAST
WING WALL OF STRUCTURE 099-0032
122 FT RT STA 336+62
I-55 ELEV. 594.65

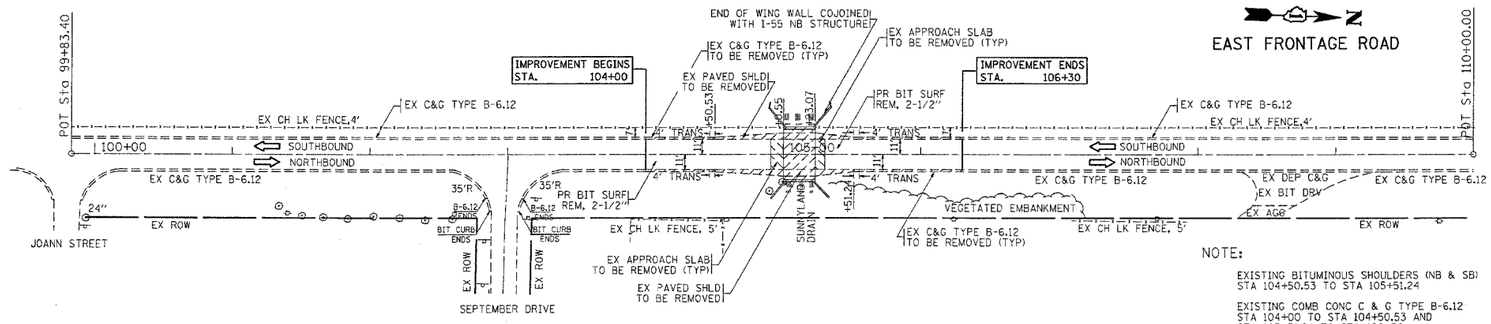

EXISTING

PROPOSED

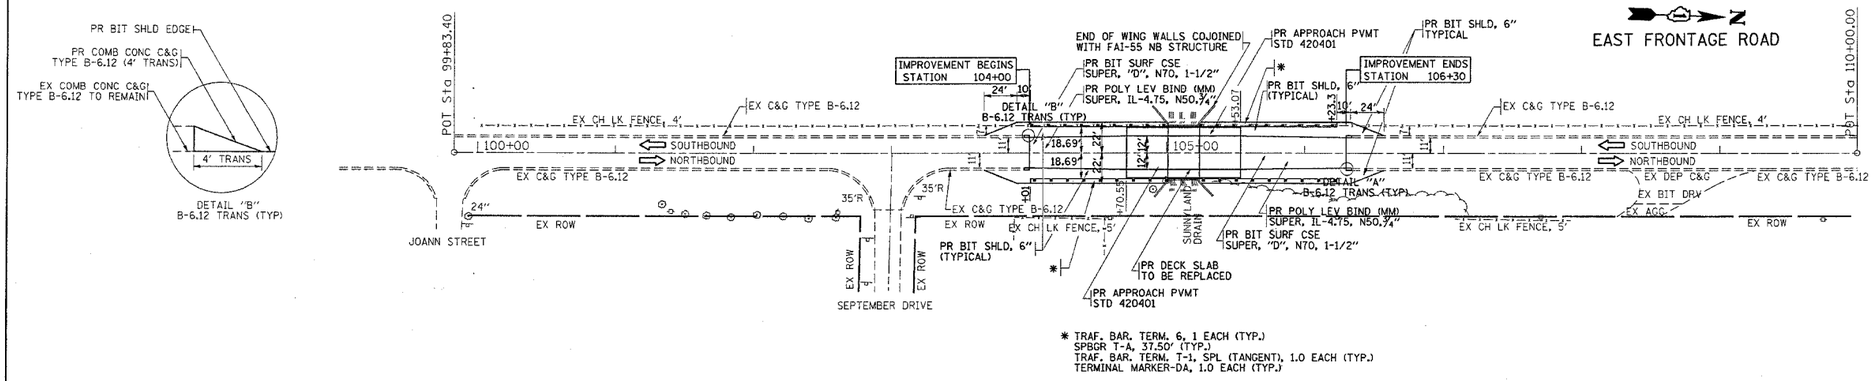

* TRAF. BAR. TERM. 6, 1 EACH (TYP.)
SPBGR T-A, 37.50' (TYP.)
TRAF. BAR. TERM. T-1, SPL (TANGENT), 1.0 EACH (TYP.)
TERMINAL MARKER-DA, 1.0 EACH (TYP.)

PROFILE — SURVEYED | PLOTTED | DRAWN BY | CHECKED BY | NOTE BOOK | NO. | STRUCTURE NO.&THIS CKD

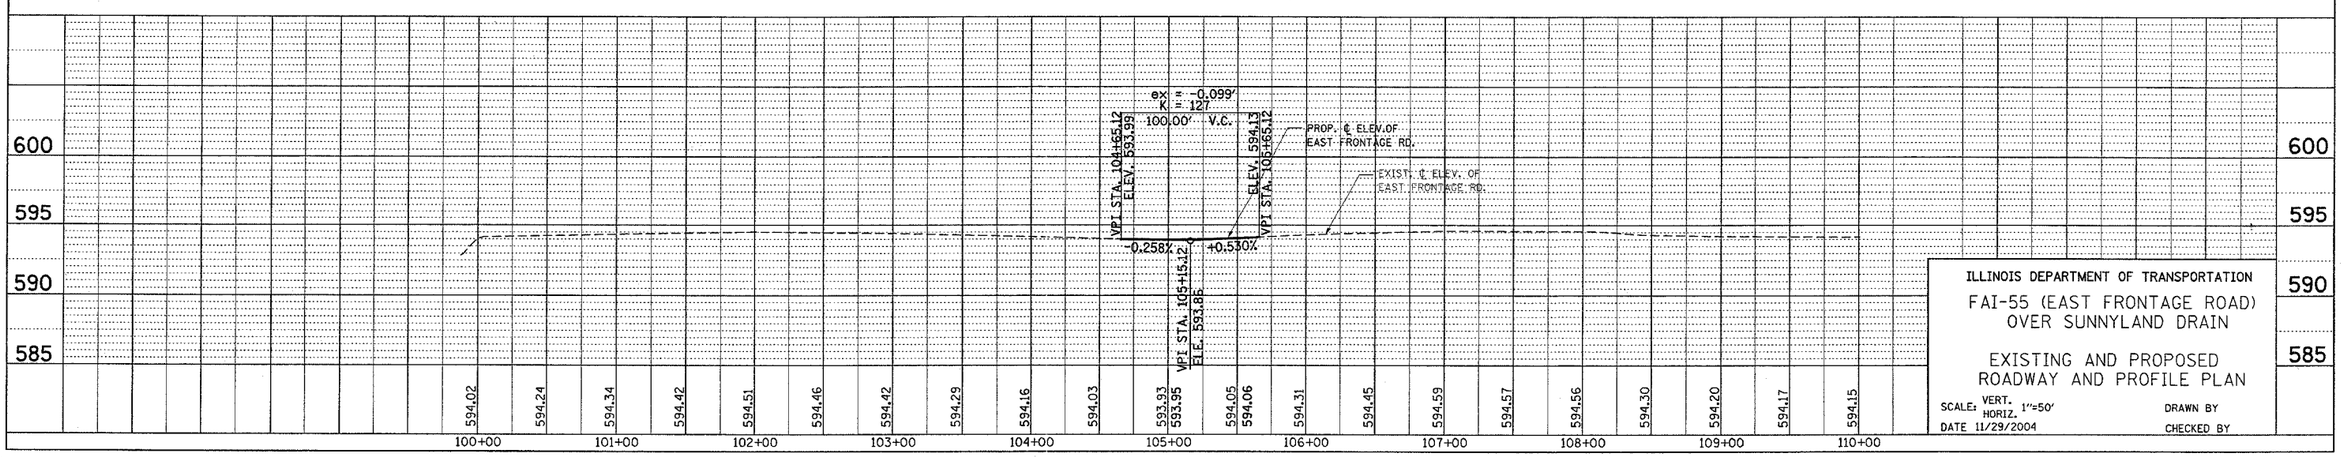

ILLINOIS DEPARTMENT OF TRANSPORTATION

FAI-55 (EAST FRONTAGE ROAD) OVER SUNNYLAND DRAIN

EXISTING AND PROPOSED ROADWAY AND PROFILE PLAN

SCALE: VERT. 1"=50'
HORIZ. 1"=50'
DATE 11/29/2004

DRAWN BY
CHECKED BY

11/29/2004
c:\projects\dll3802\sh_rdwy.dgn
ulrichkd