SECTION	COUNTY	TOTAL SHEETS	SHEET NO.
2003-031I	COOK	976	762
STA. 1632+00	TO STA. 1644+00		
FED. ROAD DIST. NO.	ILLINOIS	FED. AID PROJECT	

62583

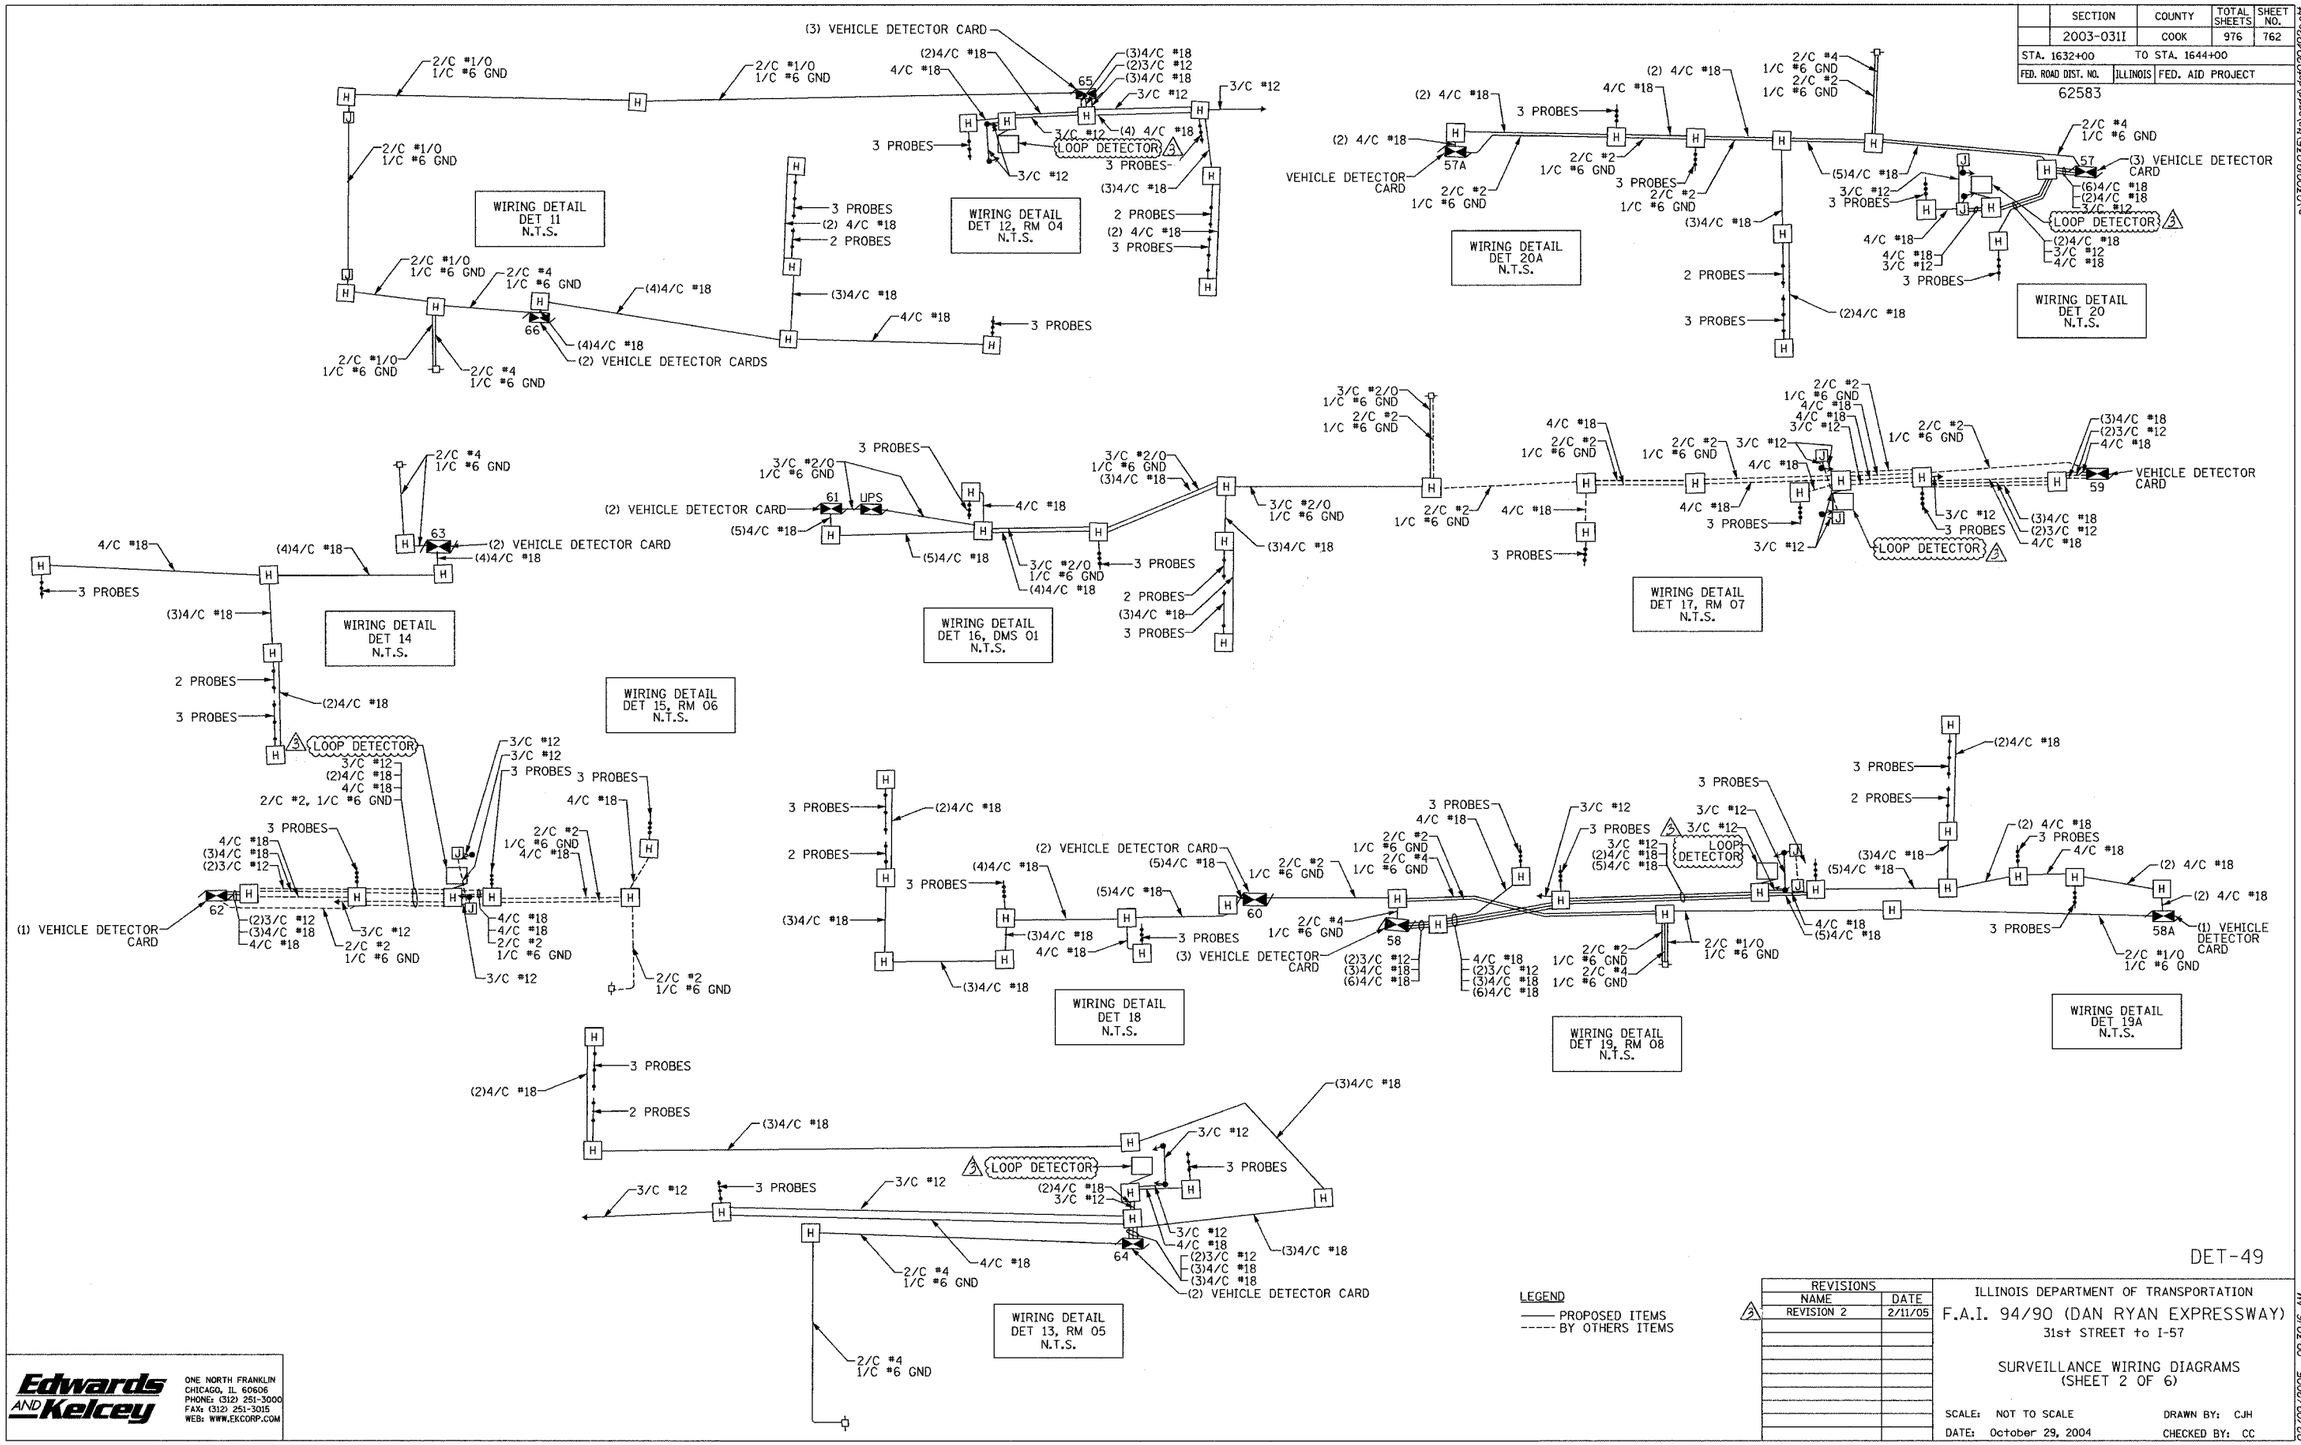

DET-49

LEGEND
—— PROPOSED ITEMS
----- BY OTHERS ITEMS

REVISIONS	
NAME	DATE
REVISION 2	2/11/05

ILLINOIS DEPARTMENT OF TRANSPORTATION

F.A.I. 94/90 (DAN RYAN EXPRESSWAY)

31st STREET to I-57

SURVEILLANCE WIRING DIAGRAMS
(SHEET 2 OF 6)

SCALE: NOT TO SCALE
DRAWN BY: CJH
DATE: October 29, 2004
CHECKED BY: CC

Edwards AND Kelcey
ONE NORTH FRANKLIN
CHICAGO, IL 60606
PHONE: (312) 251-3000
FAX: (312) 251-3015
WEB: WWW.EKCORP.COM

02/09/2005 09:30:16 AM