ORIGINAL SURVEY		BY	DATE
NOTE BOOK	SURVEYED		
	PLOTTED		
	TEMPLATE		
	AREAS		
NO.	AREAS CHECKED		

FINAL SURVEY		BY	DATE
NOTE BOOK	SURVEYED		
	PLOTTED		
	TEMPLATE		
	AREAS		
NO.	AREAS CHECKED		

CTE ENGINEERS
CONSULT TOWNSEND EVERGREEN ENGINEERS, INC.

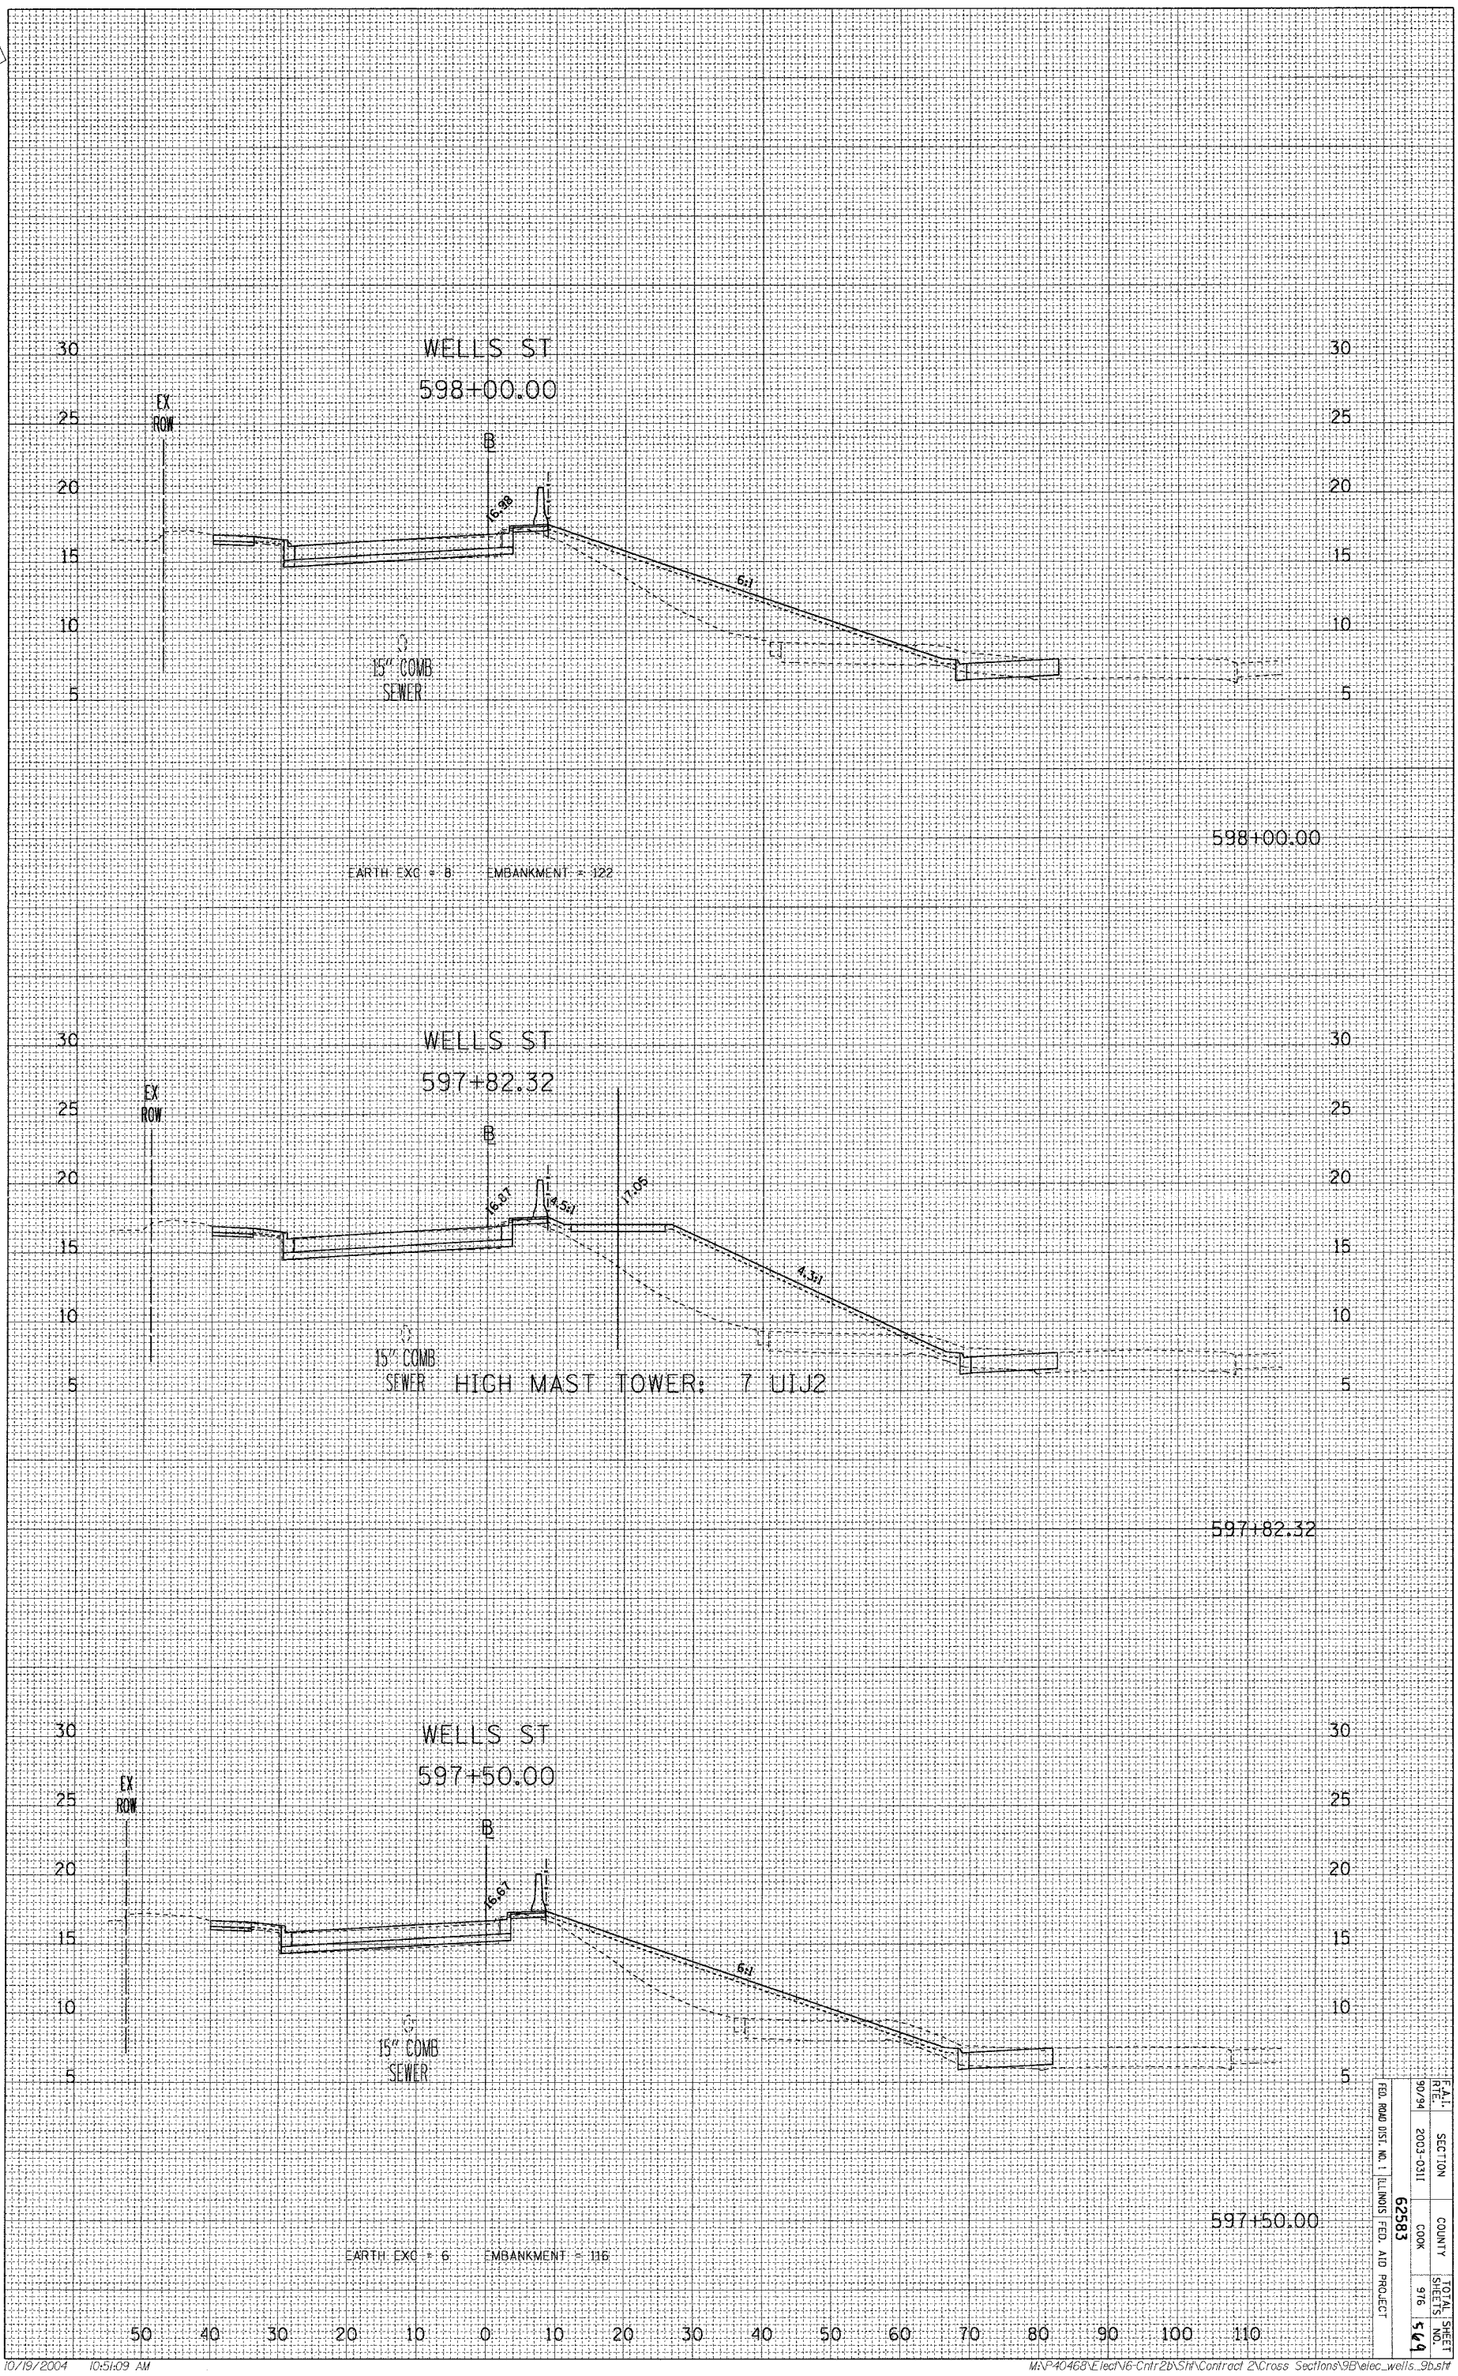

WELLS ST - 59th STREET TO 47th STREET (FRONTAGE RD AND RAMPS)

F.A.I. RTE.	SECTION	COUNTY	TOTAL SHEETS	SHEET NO.
90/94	2003-0311	COOK	976	569

FED. ROAD DIST. NO. 1 ILLINOIS FED. AID PROJECT 62583

10/19/2004 10:51:09 AM

M:\P40468\Elect\6-Cntr2b\Sht\Contract 2\Cross Sections\9B\elec_wells_9b.sht