PROFILE		BY	DATE
NOTE BOOK NO.	SURVEYED		
	PLOTTED		
	GRADES CHECKED		
	B.M. NOTED		
	STRUCTURE NOTAT'NS CHK'D		

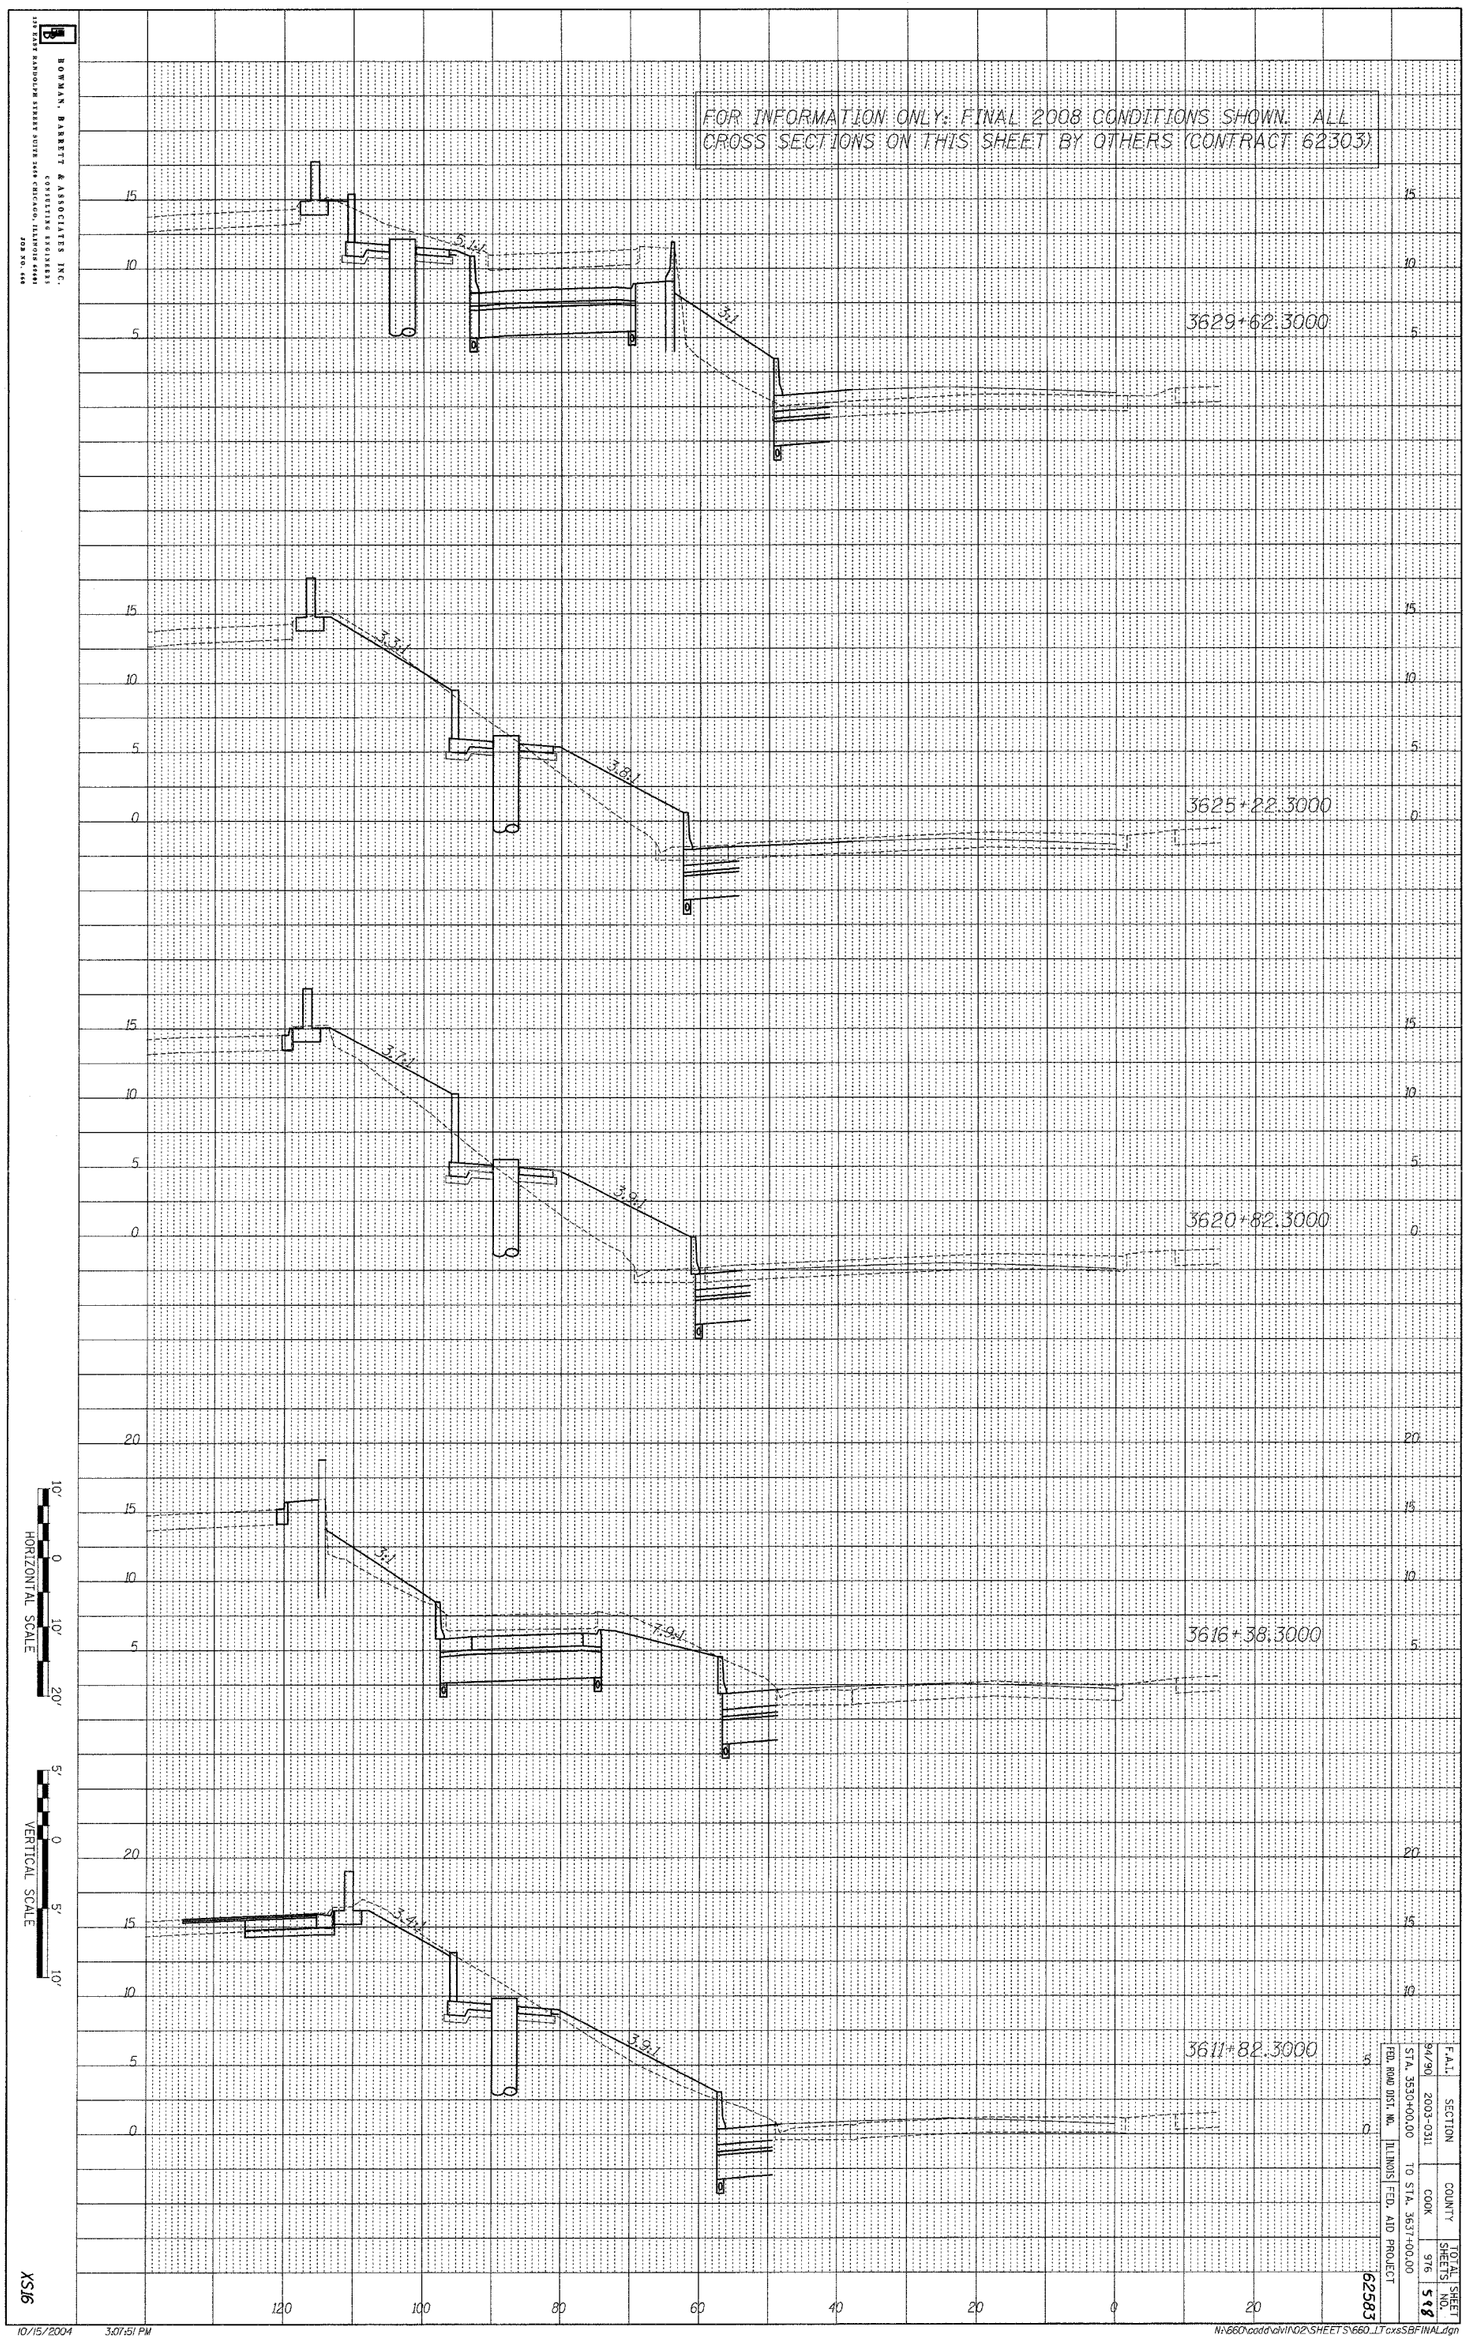

F.A.I.	SECTION	COUNTY	TOTAL SHEETS	SHEET NO.
94/90	2003-0311	COOK	976	598
STA. 3530+00.00	TO STA. 3637+00.00			
FED. ROAD DIST. NO.	ILLINOIS	FED. AID PROJECT		

BOWMAN, BARRETT & ASSOCIATES INC.
CONSULTING ENGINEERS
137 EAST RANDOLPH STREET SUITE 2400 CHICAGO, ILLINOIS 60601
JOB NO. 666

10/15/2004 3:07:51 PM N:\660\cadd\civil\02\SHEETS\660_LTcxsSBFINAL.dgn