| SECTION | COUNTY | TOTAL SHEETS | SHEET NO. |
|---|---|---|---|
| 2003-031I | COOK | 976 | 765 |

STA. 1632+00 TO STA. 1644+00

FED. ROAD DIST. NO. | ILLINOIS | FED. AID PROJECT

62583

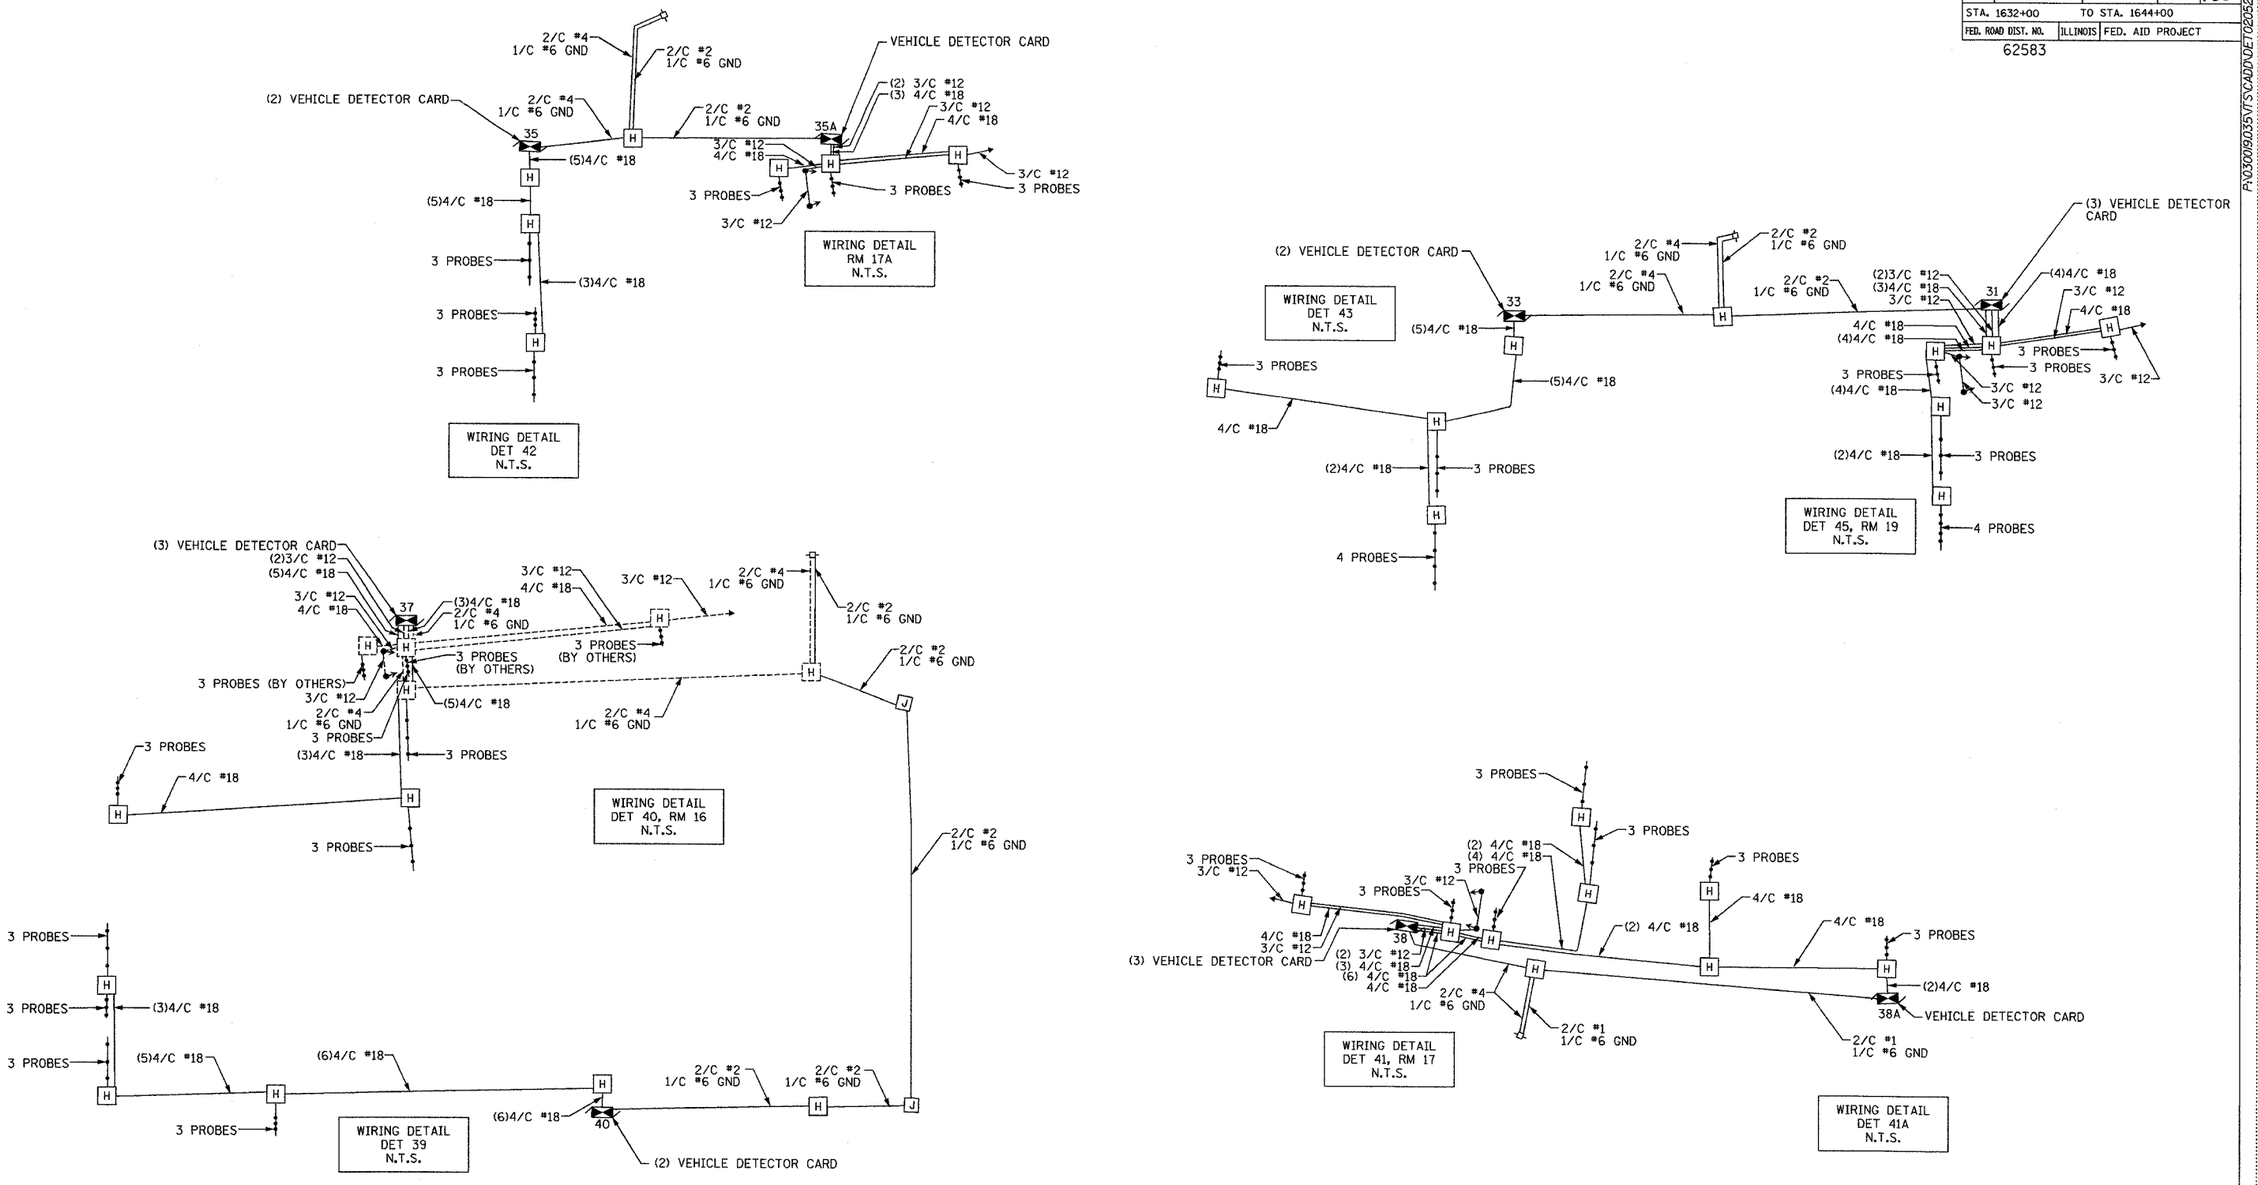


DET-52

LEGEND

—— PROPOSED ITEMS
----- BY OTHERS ITEMS

| REVISIONS | |
|---|---|
| NAME | DATE |

ILLINOIS DEPARTMENT OF TRANSPORTATION

F.A.I. 94/90 (DAN RYAN EXPRESSWAY)

31st STREET to I-57

SURVEILLANCE WIRING DIAGRAMS
(SHEET 5 OF 6)

SCALE: NOT TO SCALE
DATE: October 29, 2004
DRAWN BY: DHI
CHECKED BY: CJH


Edwards AND Kelcey
ONE NORTH FRANKLIN
CHICAGO, IL 60606
PHONE: (312) 251-3000
FAX: (312) 251-3015
WEB: WWW.EKCORP.COM


P:\030019.035\ITS\CADD\DET020522E.sht

10/21/2004 01:38:26 PM