SECTION	COUNTY	TOTAL SHEETS	SHEET NO.
2003-031I	COOK	976	823
STA.	TO STA.		
FED. ROAD DIST. NO. _	ILLINOIS	FED. AID PROJECT	

62583

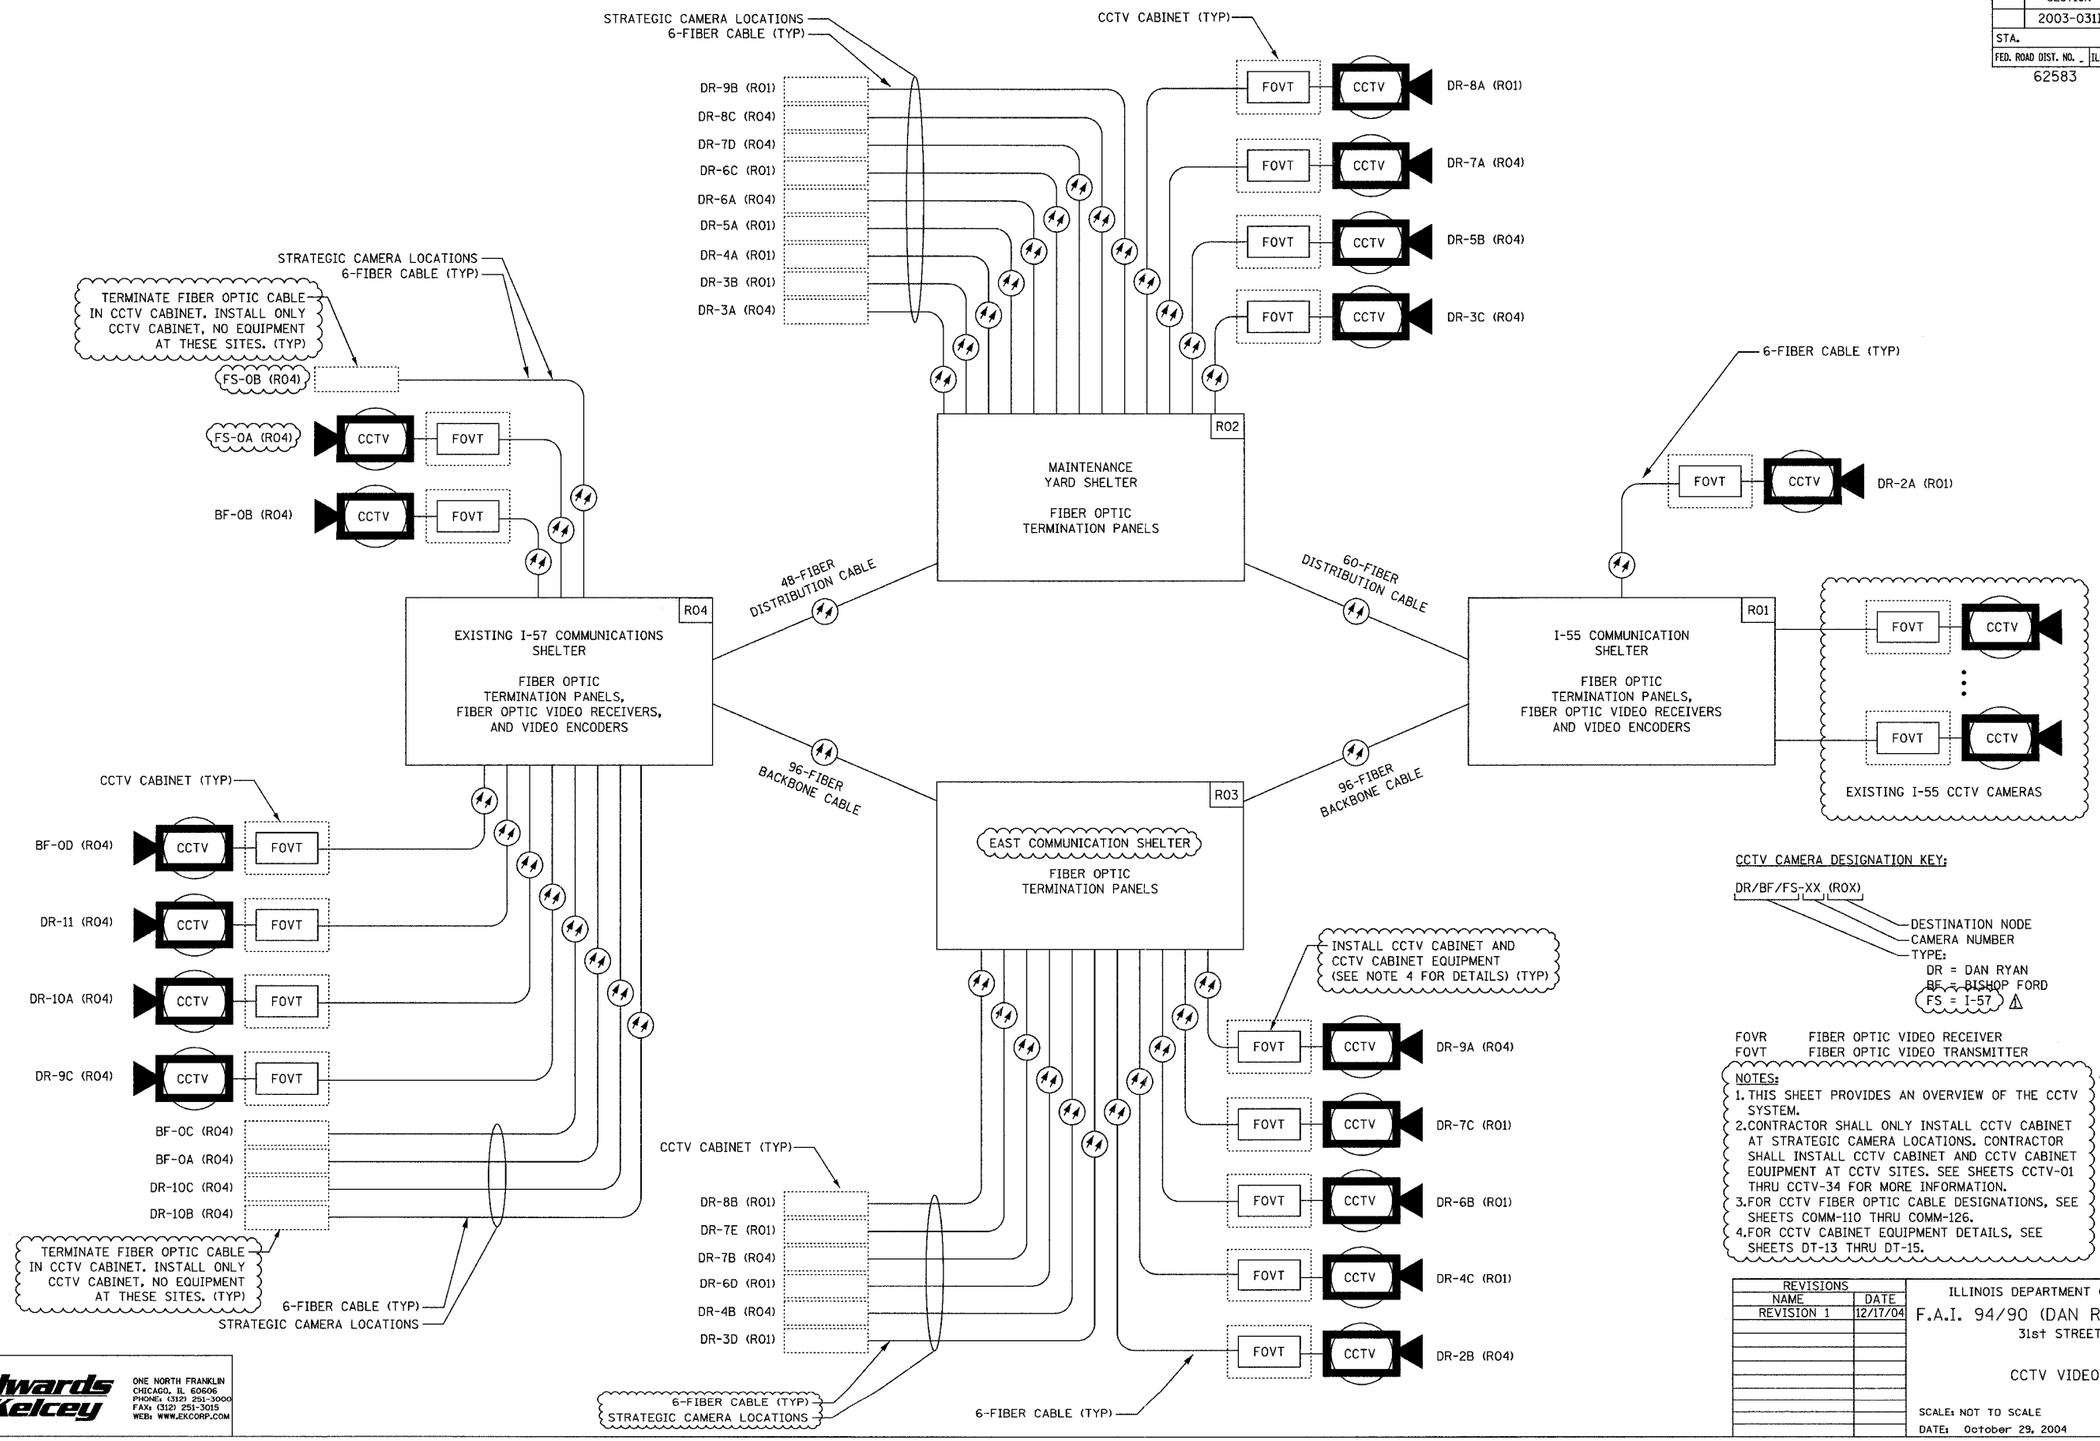

CCTV CAMERA DESIGNATION KEY:

DR/BF/FS-XX (ROX)

- DESTINATION NODE
- CAMERA NUMBER
- TYPE:
  - DR = DAN RYAN
  - BF = BISHOP FORD
  - FS = I-57 ⚠

FOVR FIBER OPTIC VIDEO RECEIVER
FOVT FIBER OPTIC VIDEO TRANSMITTER

NOTES:
1. THIS SHEET PROVIDES AN OVERVIEW OF THE CCTV SYSTEM.
2. CONTRACTOR SHALL ONLY INSTALL CCTV CABINET AT STRATEGIC CAMERA LOCATIONS. CONTRACTOR SHALL INSTALL CCTV CABINET AND CCTV CABINET EQUIPMENT AT CCTV SITES. SEE SHEETS CCTV-01 THRU CCTV-34 FOR MORE INFORMATION.
3. FOR CCTV FIBER OPTIC CABLE DESIGNATIONS, SEE SHEETS COMM-110 THRU COMM-126.
4. FOR CCTV CABINET EQUIPMENT DETAILS, SEE SHEETS DT-13 THRU DT-15.

COMM-57

Edwards AND Kelcey
ONE NORTH FRANKLIN
CHICAGO, IL 60606
PHONE: (312) 251-3000
FAX: (312) 251-3015
WEB: WWW.EKCORP.COM

REVISIONS	
NAME	DATE
REVISION 1	12/17/04

ILLINOIS DEPARTMENT OF TRANSPORTATION

F.A.I. 94/90 (DAN RYAN EXPRESSWAY)
31st STREET to I-57

CCTV VIDEO OVERVIEW

SCALE: NOT TO SCALE
DATE: October 29, 2004
DRAWN BY: DHI
CHECKED BY: JEZ

12/15/2004 01:49:12 PM
p:\030019035\ts\cadd\02007 28.sht