	SECTION	COUNTY	TOTAL SHEETS	SHEET NO.
	2003-031I	COOK	976	824
STA.		TO STA.		
FED. ROAD DIST. NO.	ILLINOIS	FED. AID PROJECT		

62583

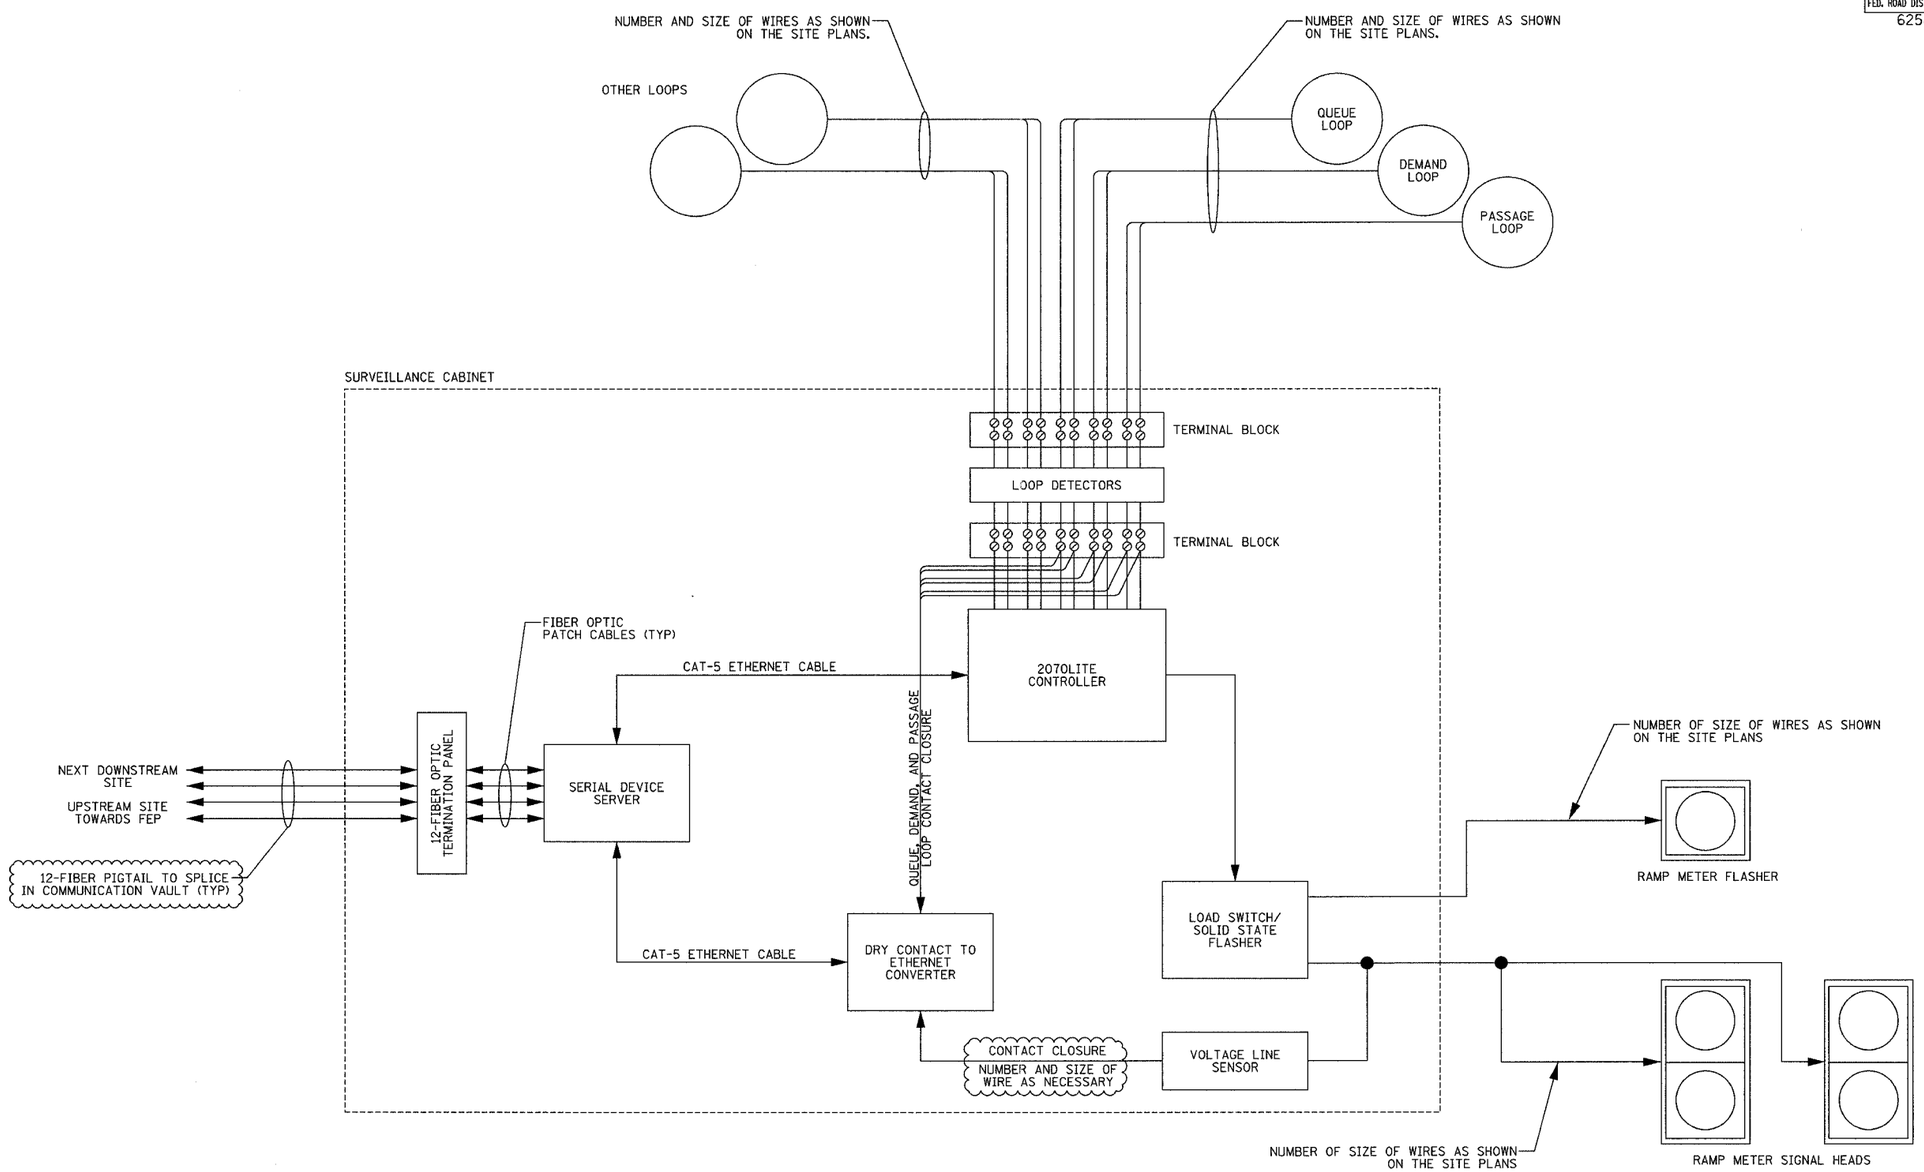

COMM-58

NOTES:
1. SEE SHEET DT-36 FOR CABINET DETAILS INCLUDING ~~POWER DISTRIBUTION WIRING DIAGRAM.~~
2. CONTRACTOR SHALL TAG ALL SURVEILLANCE CABINET WIRES. CONTRACTOR SHALL PROVIDE A WIRE TAGGING NOMENCLATURE TO BE APPROVED BY THE ENGINEER.

Edwards AND Kelcey
ONE NORTH FRANKLIN
CHICAGO, IL 60606
PHONE: (312) 251-3000
FAX: (312) 251-3015
WEB: WWW.EKCORP.COM

REVISIONS	
NAME	DATE
REVISION 1	12/17/04

ILLINOIS DEPARTMENT OF TRANSPORTATION

F.A.I. 94/90 (DAN RYAN EXPRESSWAY)
31st STREET to I-57

TYPICAL SURVEILLANCE CABINET WIRING DIAGRAM

SCALE: NOT TO SCALE
DRAWN BY: DHI
DATE: October 29, 2004
CHECKED BY: JEZ

p:\030090.35\fs\cadd\0202242a.sht
12/15/2004 01:49:13 PM