ORIGINAL SURVEY		BY	DATE
	SURVEYED		
	PLOTTED		
NOTE BOOK	TEMPLATE		
	AREAS		
NO.	AREAS CHECKED		

FINAL SURVEY		BY	DATE
	SURVEYED		
	PLOTTED		
NOTE BOOK	TEMPLATE		
	AREAS		
NO.	AREAS CHECKED		

CTE ENGINEERS
CORDOBA TORRENO DARRONE ENGINEER, INC.

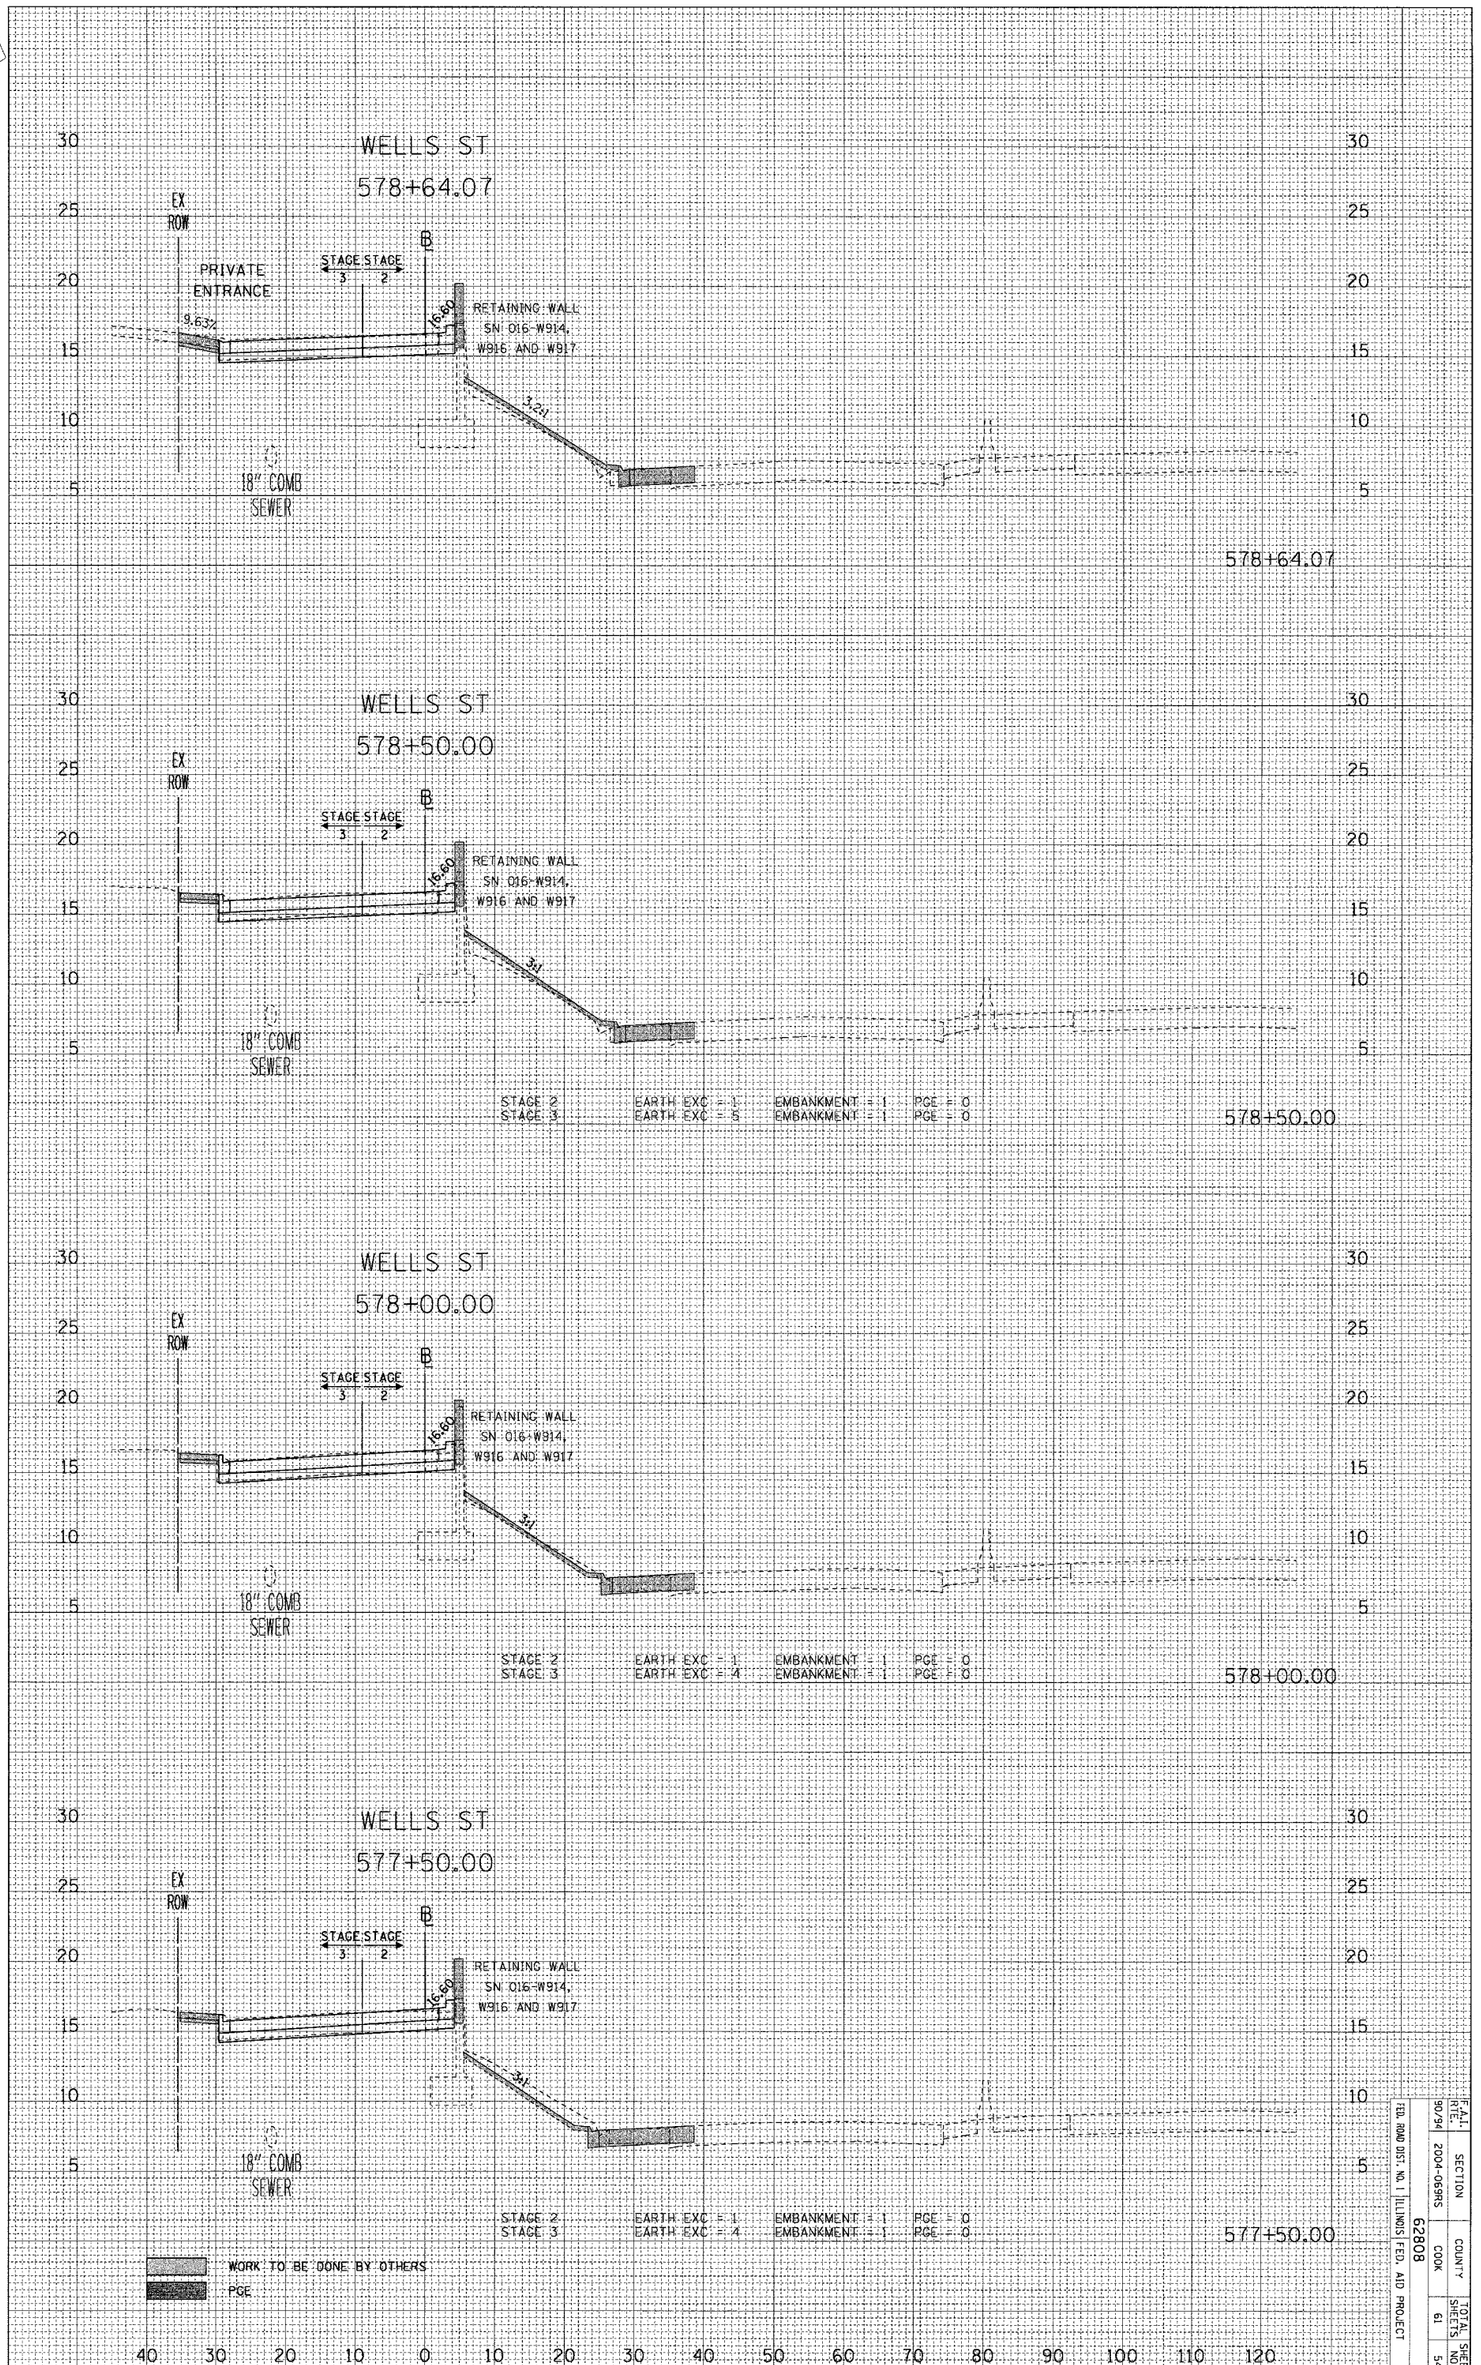

F.A.I. RTE.	SECTION	COUNTY	TOTAL SHEETS	SHEET NO.
90/94	2004-069RS	COOK	61	54

FED. ROAD DIST. NO. | ILLINOIS | FED. AID PROJECT

62808

WELLS ST - 53rd STREET TO 51st STREET (FRONTAGE RD)

12/15/2004 4:00:11 PM

m:\P4046B\CIVIL\4-Cntr9\Add_Cntr9Bl4\sht\Cross Sections\xs02_9bl4_wells_2a.sht