F.A.I. RTE.	SECTION	COUNTY	TOTAL SHEETS	SHEET NO.
90/94	2004-070RS	COOK	60	24
STA. 173+00	TO STA. 178+00			
FED. ROAD DIST. NO. 1	ILLINOIS	FED. AID PROJECT		

62809

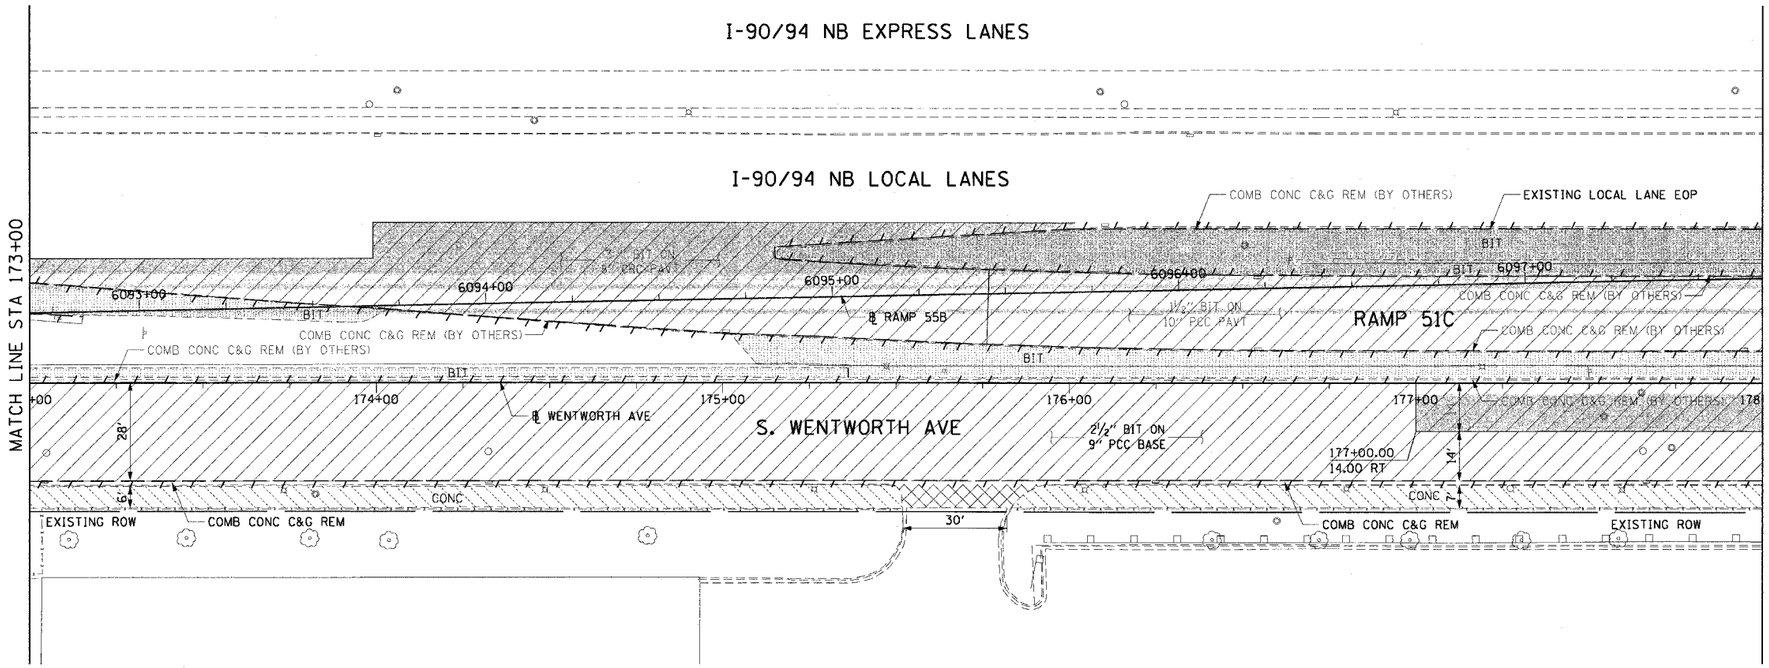

LEGEND:

- PAVEMENT REMOVAL
- LINEAR REMOVALS
- SIDEWALK REMOVAL
- DRIVEWAY PAVEMENT REMOVAL
- WORK TO BE DONE BY OTHERS

NOTES:

1. CONTRACTOR SHALL COORDINATE WITH CONTRACT 62807 FOR ROADWAY LIGHTING REMOVALS AND INSTALLATIONS.
2. SEE DRAINAGE AND UTILITY SHEETS FOR REMOVALS AND IMPROVEMENTS.
3. ALL DRIVEWAYS SHOWN ARE CONCRETE UNLESS NOTED OTHERWISE.

EXISTING CONDITIONS AND REMOVAL

PROPOSED IMPROVEMENTS

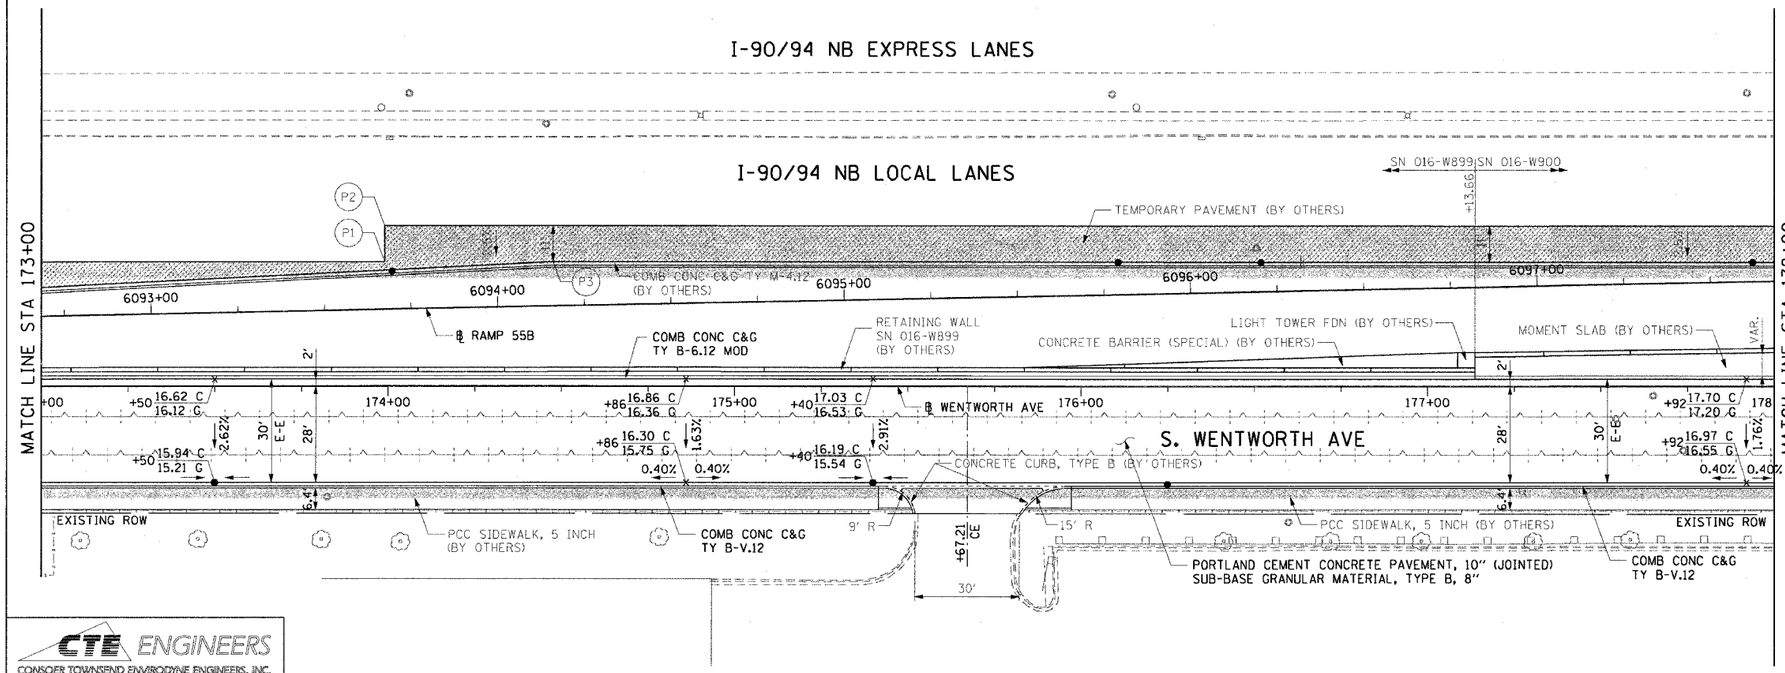

LEGEND:

- TEMPORARY PAVEMENT (BY OTHERS)
- WORK TO BE DONE BY OTHERS

NOTES:

1. CONTRACTOR SHALL COORDINATE WITH CONTRACT 62796 FOR SIDEWALK AND DRIVEWAY IMPROVEMENTS.
2. CONTRACTOR SHALL COORDINATE WITH CONTRACT 62586 FOR RETAINING WALLS AND FRONTAGE ROAD IMPROVEMENTS.

PT.	STATION	OFFSET
P1	6093+67.83	23.98' LT
P2	6093+67.62	13.62' LT
P3	6093+79.14	13.38' LT

CTE ENGINEERS
CONSOER TOWNSEND ENVIRODYNE ENGINEERS, INC.
303 EAST WACKER DRIVE, SUITE 600
CHICAGO ILLINOIS 60601-5210, PHONE: (312) 938-0300

REVISIONS NAME	DATE

ILLINOIS DEPARTMENT OF TRANSPORTATION
F.A.I. 90/94 (DAN RYAN EXPRESSWAY)
53rd ST TO 51st ST (WENTWORTH AVENUE)

EXISTING AND PROPOSED ROADWAY PLANS
WENTWORTH AVENUE

SCALE: 1"=20' DRAWN BY: AMM
DATE: DECEMBER 17, 2004 CHECKED BY: JAL

2 OF 4

M:\04068\Civil\4 Cnstr\9-Mod_Cnstr\9B\5\stf\Roadway Plans\PPBB150022A.stf
12/09/2004 05:04:36 PM