ORIGINAL SURVEY		BY	DATE
	SURVEYED		
	PLOTTED		
NOTE BOOK	TEMPLATE		
	AREAS		
NO.	AREAS CHECKED		

FINAL SURVEY		BY	DATE
	SURVEYED		
	PLOTTED		
NOTE BOOK	TEMPLATE		
	AREAS		
NO.	AREAS CHECKED		

CTE ENGINEERS
COULTER TOWNSEND ENGINEERING, INC.

WENTWORTH AVE
174+00.00 R 2

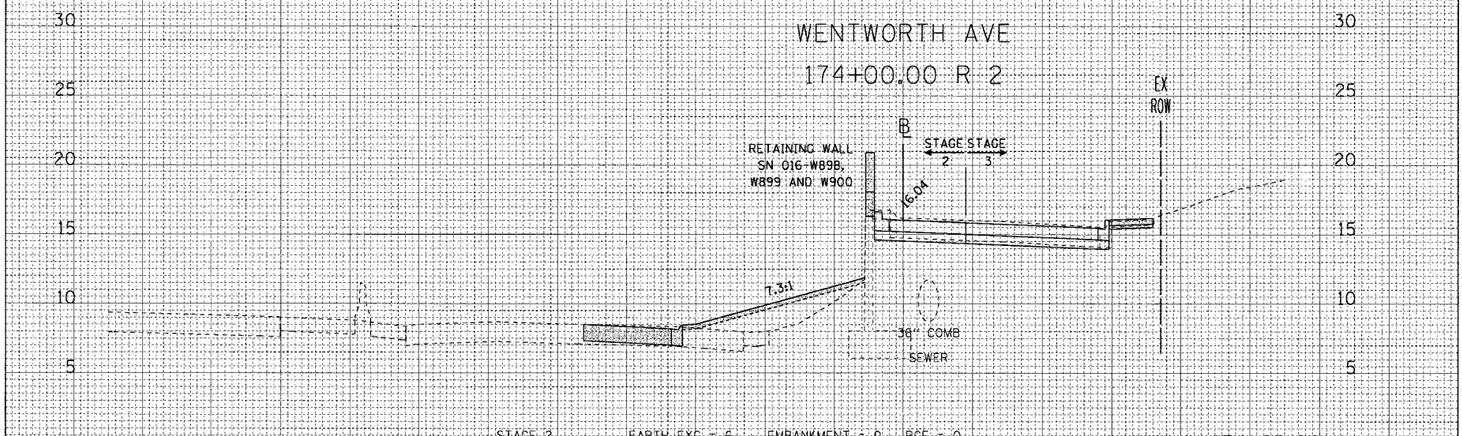

STAGE 2 EARTH EXC = 6 EMBANKMENT = 0 PCE = 0
STAGE 3 EARTH EXC = 5 EMBANKMENT = 0 PCE = 0

174+00.00

WENTWORTH AVE
173+50.00 R 2

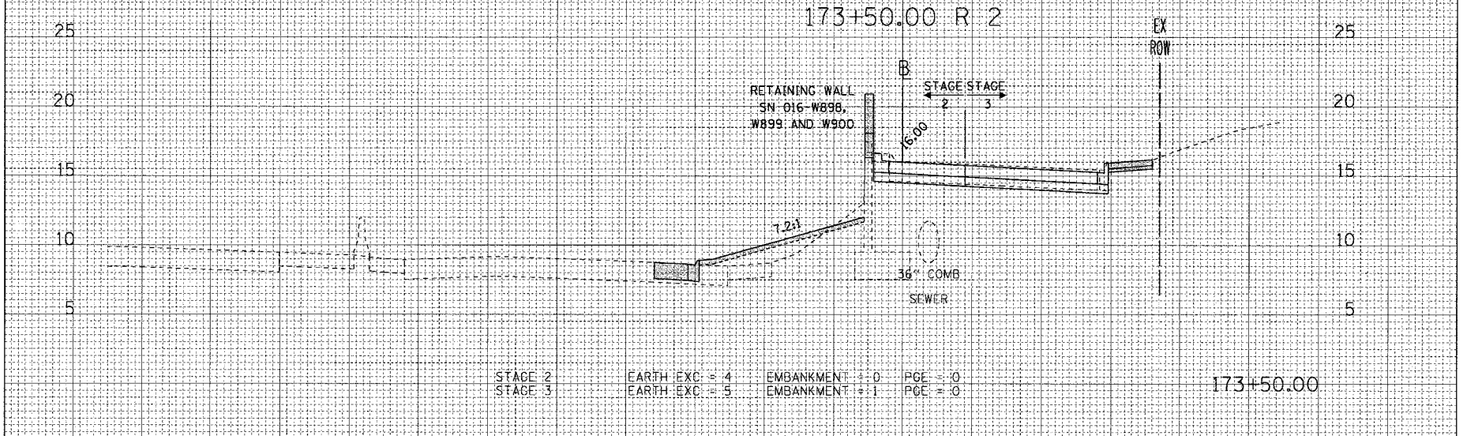

STAGE 2 EARTH EXC = 4 EMBANKMENT = 0 PCE = 0
STAGE 3 EARTH EXC = 5 EMBANKMENT = 1 PCE = 0

173+50.00

WENTWORTH AVE
173+00.00 R 2

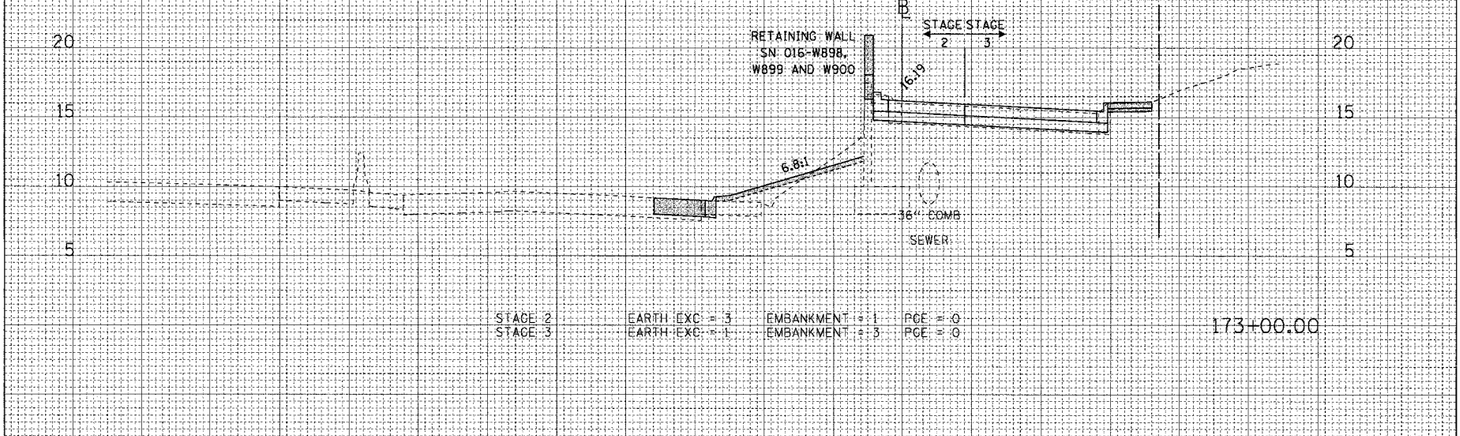

STAGE 2 EARTH EXC = 3 EMBANKMENT = 1 PCE = 0
STAGE 3 EARTH EXC = 1 EMBANKMENT = 3 PCE = 0

173+00.00

WENTWORTH AVE
172+50.00 R 2

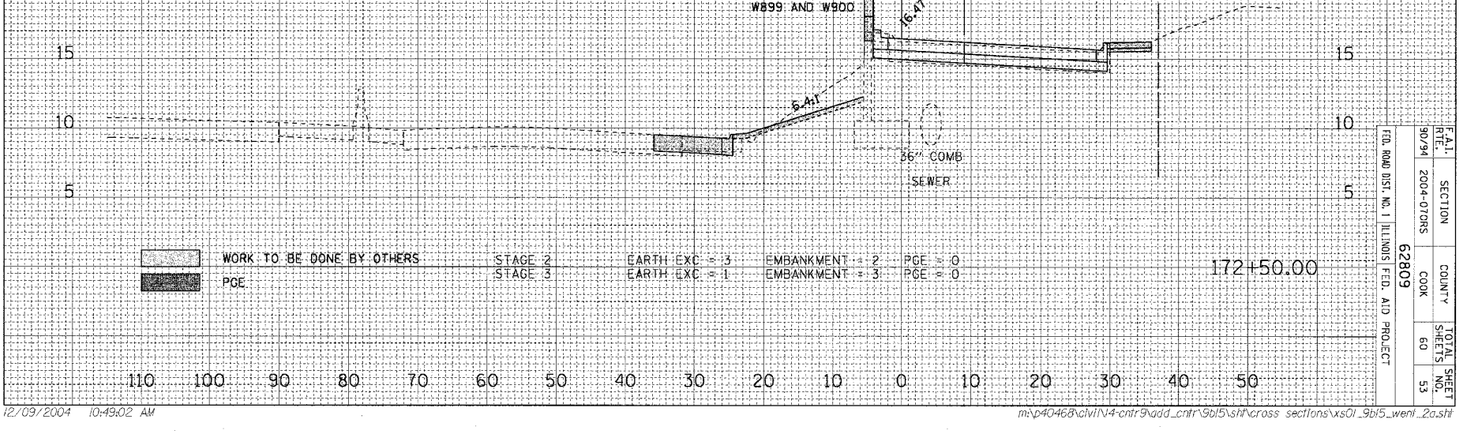

WORK TO BE DONE BY OTHERS
PCE

STAGE 2 EARTH EXC = 3 EMBANKMENT = 2 PCE = 0
STAGE 3 EARTH EXC = 1 EMBANKMENT = 3 PCE = 0

172+50.00

110 100 90 80 70 60 50 40 30 20 10 0 10 20 30 40 50

WENTWORTH AVE - 53rd STREET TO 51st STREET

F.A.I. RTE.	SECTION	COUNTY	TOTAL SHEETS	SHEET NO.
90/94	2004-070RS	COOK	60	53

FED. ROAD DIST. NO. 1 ILLINOIS FED. AID PROJECT

62809

12/09/2004 10:49:02 AM

m:\p0468\civil\04-cntr9\add_cntr\9bl5\sht\cross sections\xs01_9bl5_went_2o.sht