F.A.I. RTE.	SECTION	COUNTY	TOTAL SHEETS	SHEET NO.
90/94	2004-071RS	COOK	54	22
STA. 592+93.53		TO STA. 596+25		
FED. ROAD DIST. NO. 1	ILLINOIS	FED. AID PROJECT		

62810

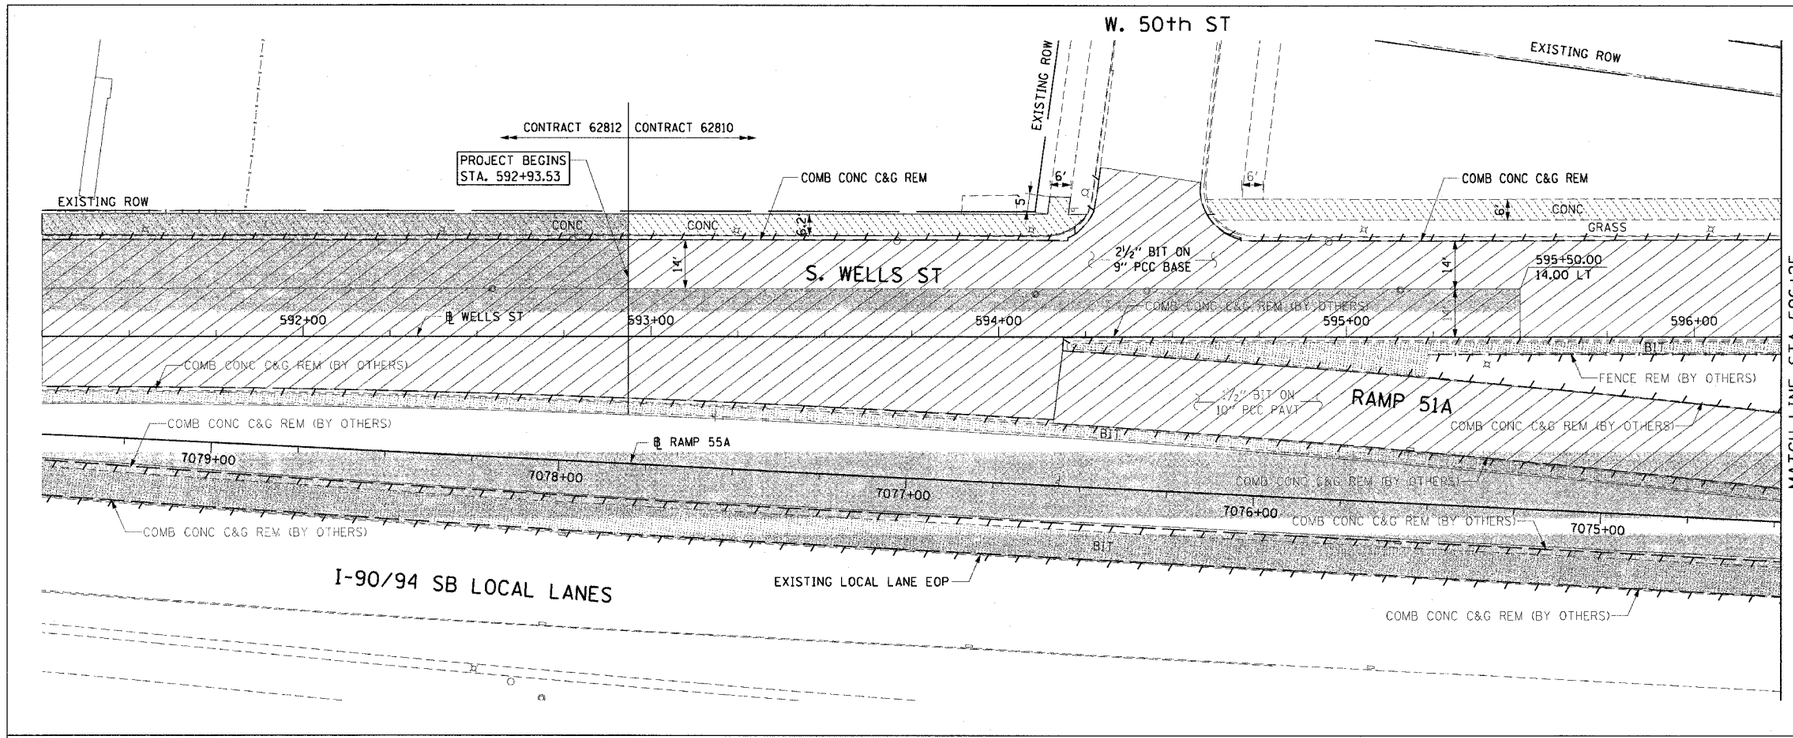

LEGEND:

- PAVEMENT REMOVAL
- LINEAR REMOVALS
- SIDEWALK REMOVAL
- DRIVEWAY PAVEMENT REMOVAL
- REMOVAL TO BE DONE BY OTHERS

NOTES:

1. CONTRACTOR SHALL COORDINATE WITH CONTRACT 62806 FOR ROADWAY LIGHTING REMOVALS AND INFRASTRUCTURE.
2. SEE DRAINAGE AND UTILITY SHEETS FOR REMOVALS AND IMPROVEMENTS.
3. CONTRACTOR SHALL COORDINATE WITH CONTRACT 62798 FOR FRONTAGE ROAD SIGNING REMOVALS AND INSTALLATIONS.

EXISTING CONDITIONS AND REMOVAL

PROPOSED IMPROVEMENTS

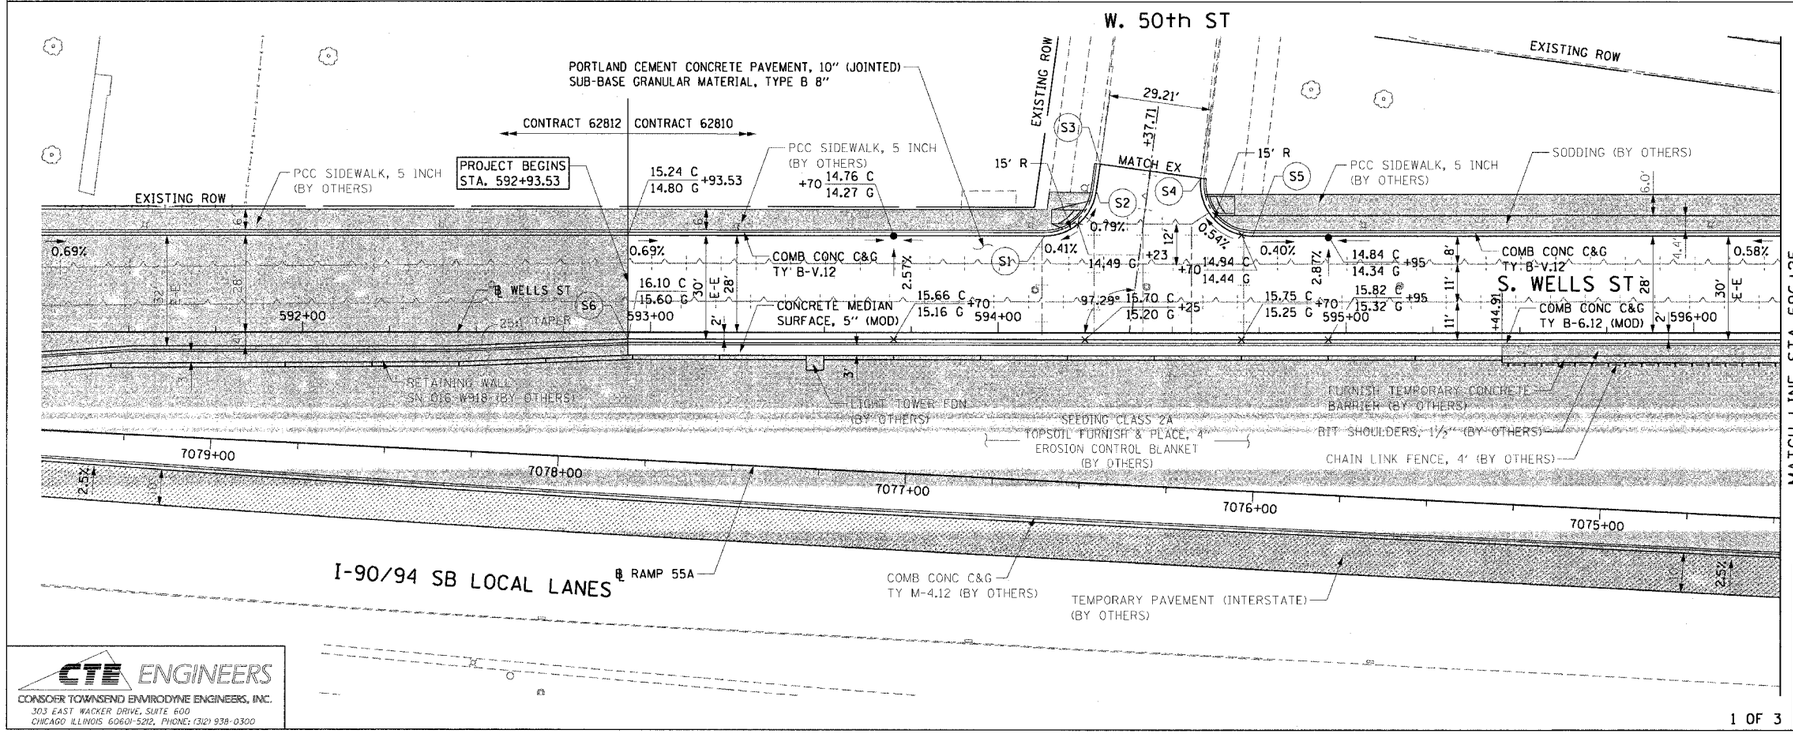

LEGEND:

- WORK TO BE DONE BY OTHERS

NOTES:

1. SEE ROADWAY DETAIL SHEETS FOR CONCRETE MEDIAN SURFACE, 5" (MODIFIED) DETAIL.
2. CONTRACTOR SHALL COORDINATE WITH CONTRACT 62795 FOR SIDEWALK AND DRIVEWAY IMPROVEMENTS.
3. CONTRACTOR SHALL COORDINATE WITH CONTRACT 62812 FOR SEWER AND PAVING IMPROVEMENTS.
4. CONTRACTOR SHALL COORDINATE WITH CONTRACT 62797 FOR TEMPORARY BARRIER WALL, FENCING, AND BITUMINOUS SHOULDER IMPROVEMENTS.
5. CONTRACTOR SHALL COORDINATE WITH CONTRACT 62586 FOR RETAINING WALL AND FRONTAGE ROAD IMPROVEMENTS.

PT.	STATION	OFFSET	PT.	STATION	OFFSET
S1	594+13.35	28.00' LT	S5	594+73.14	28.00' LT
S2	594+28.20	40.90' LT	S6	592+93.53	2.00' RT
S3	594+29.31	48.77' LT			
S4	594+58.23	44.69' LT			

REVISIONS	
NAME	DATE

ILLINOIS DEPARTMENT OF TRANSPORTATION
F.A.I. 90/94 (DAN RYAN EXPRESSWAY)
51st ST TO 48th PL (WELLS STREET)

EXISTING AND PROPOSED ROADWAY PLANS
WELLS STREET

SCALE: 1"=20' DRAWN BY: NJH
DATE: December 17, 2004 CHECKED BY: JB

CTE ENGINEERS
CONSOER TOWNSEND ENVIRODYNE ENGINEERS, INC.
303 EAST WACKER DRIVE, SUITE 600
CHICAGO ILLINOIS 60601-5212, PHONE: (312) 938-0300

M:\P10\EXCHTN\4 Ctr\9\4d_Ctr\9\Roadway Plans\PP9816001A.dgn
12/15/2004 10:31:20 AM