ORIGINAL SURVEY		BY	DATE
NOTE BOOK NO.	SURVEYED		
	PLOTTED		
	TEMPLATE		
	AREAS		
	AREAS CHECKED		

FINAL SURVEY		BY	DATE
NOTE BOOK NO.	SURVEYED		
	PLOTTED		
	TEMPLATE		
	AREAS		
	AREAS CHECKED		

CTE ENGINEERS
CONSOLE TOWNSEND DIVISIONS ENGINEERS, INC.

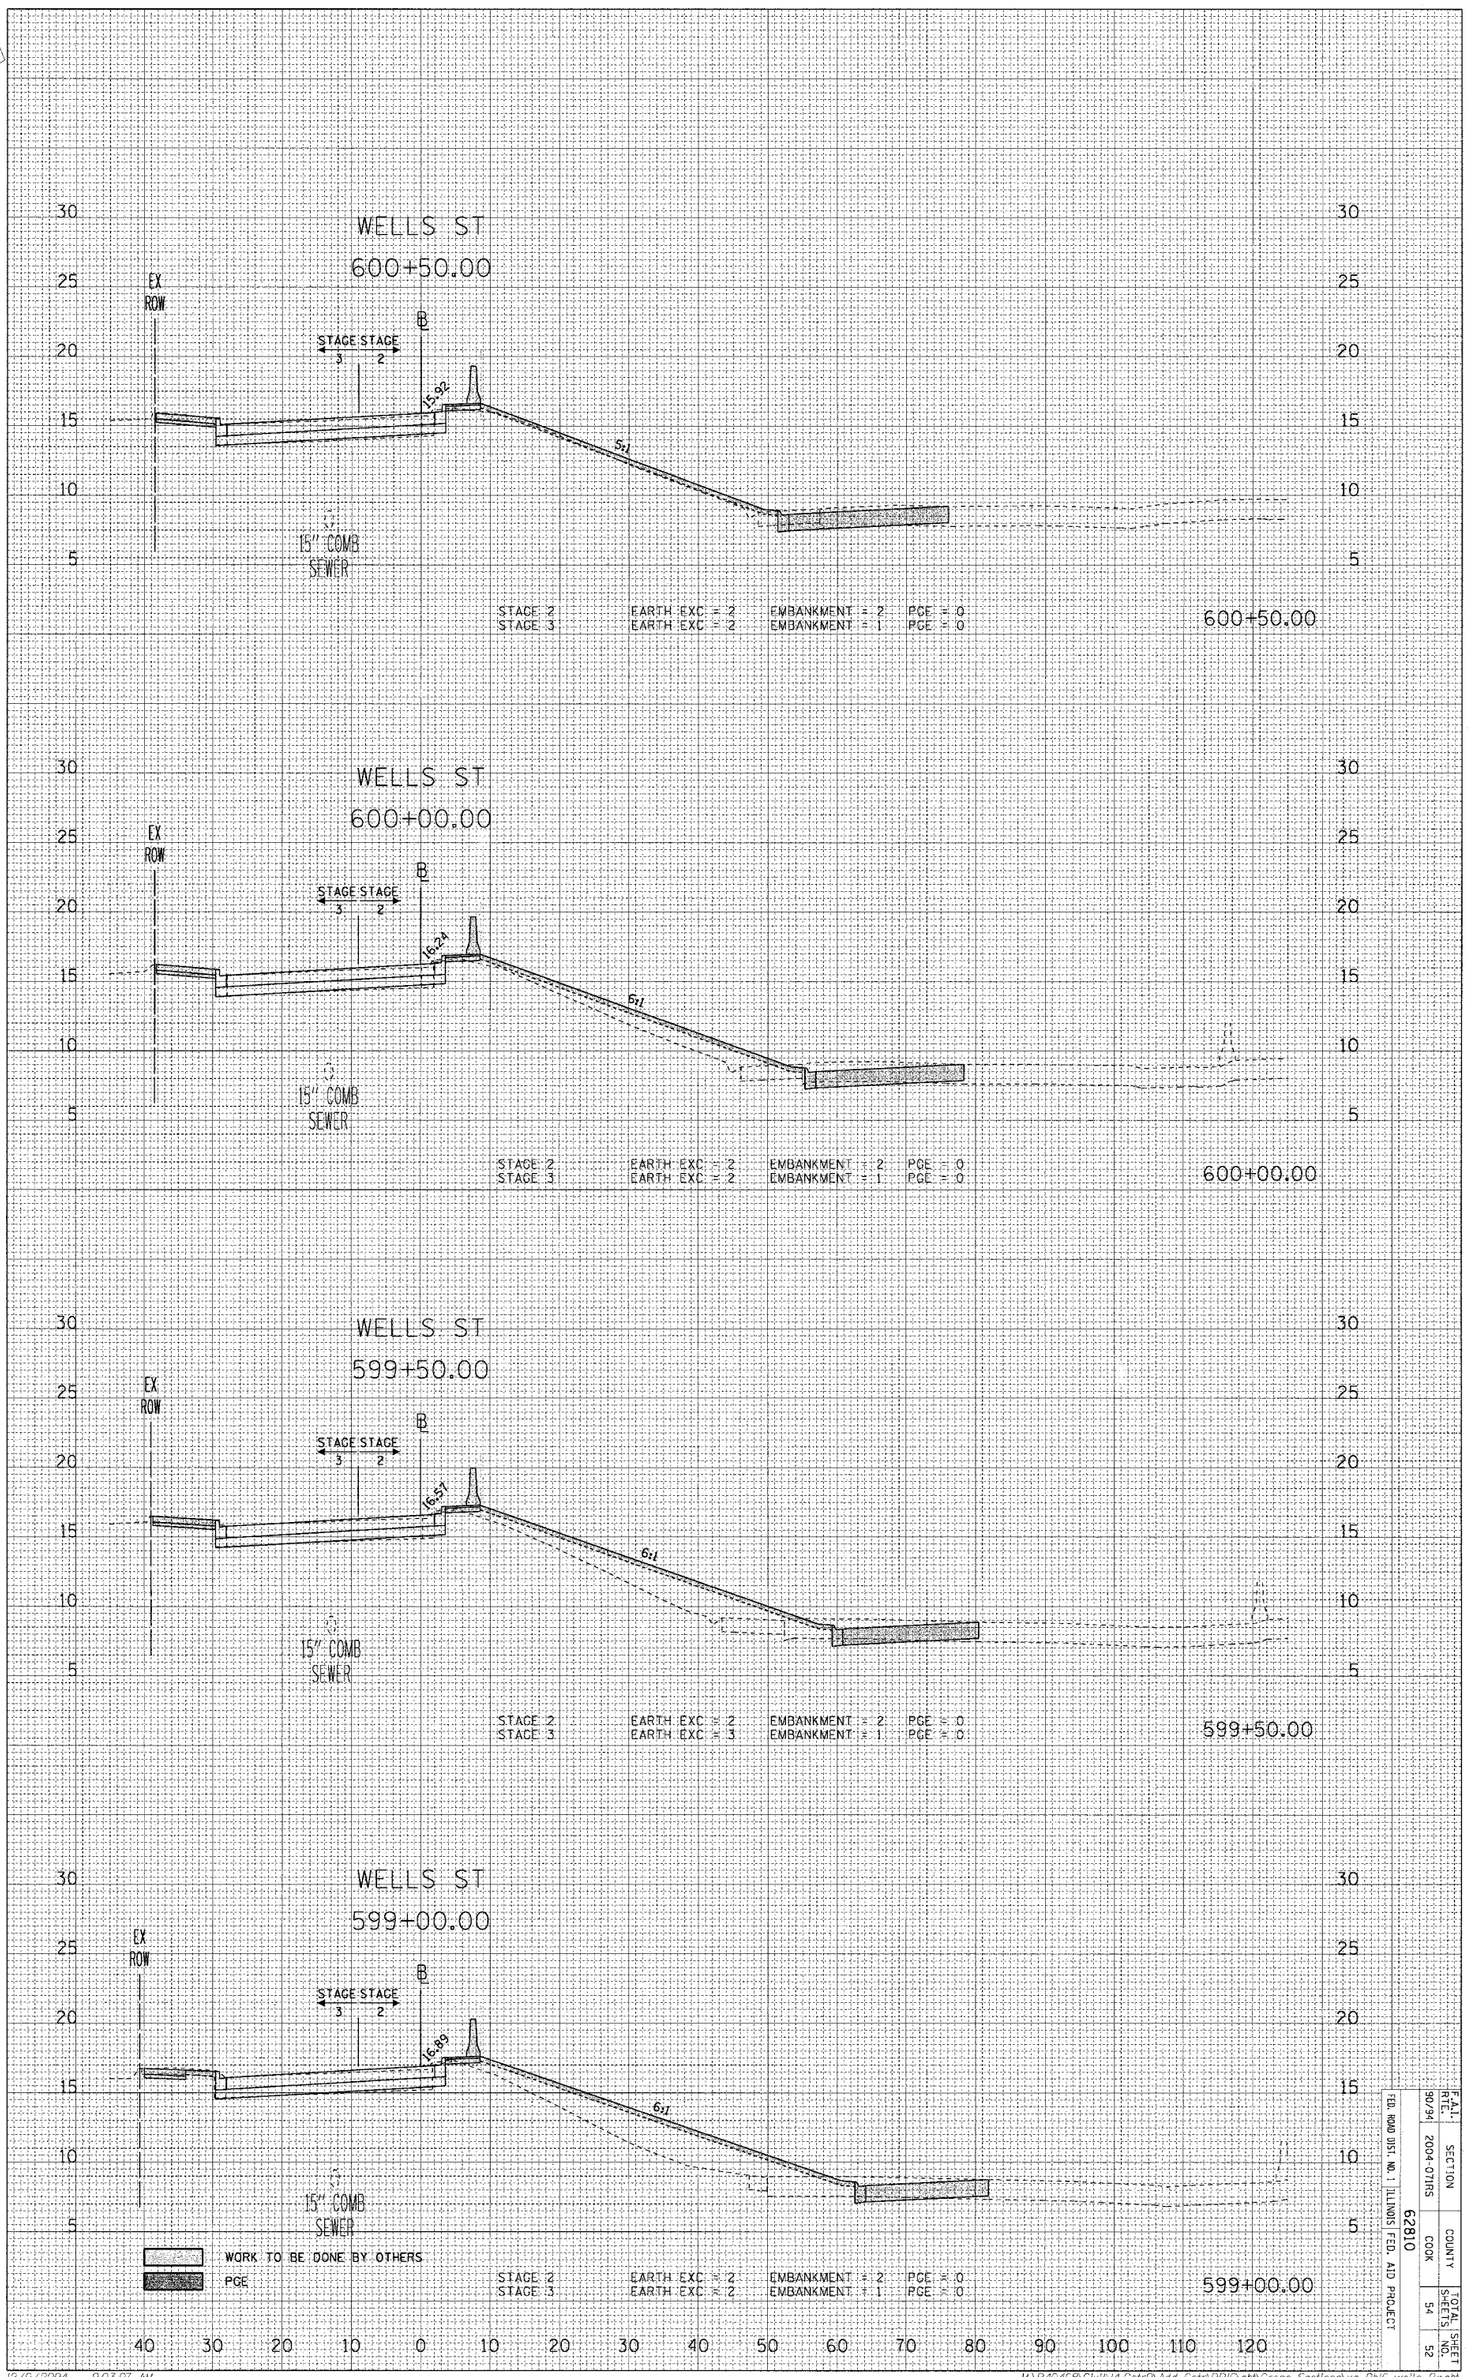

F.A.I. RTE.	SECTION	COUNTY	TOTAL SHEETS	SHEET NO.
90/94	2004-07IRS	COOK	54	52

FED. ROAD DIST. NO. 1 ILLINOIS FED. AID PROJECT 62810

WELLS ST - 51st STREET TO 48th PLACE

12/9/2004 9:03:07 AM

M:\P40468\Civil\4-Cntr9\Add_Cntr\9B16\sht\Cross Sections\xs_9b16_wells_2a.sht