F.A.I. RTE.	SECTION	COUNTY	TOTAL SHEETS	SHEET NO.
90/94	2004-073RS	COOK	74	31
STA.	TO STA.			
FED. ROAD DIST. NO. 1	ILLINOIS	FED. AID PROJECT		

62812

PHASE 1A CONTRACT 62812
STAGE 2 CONTRACT 62586

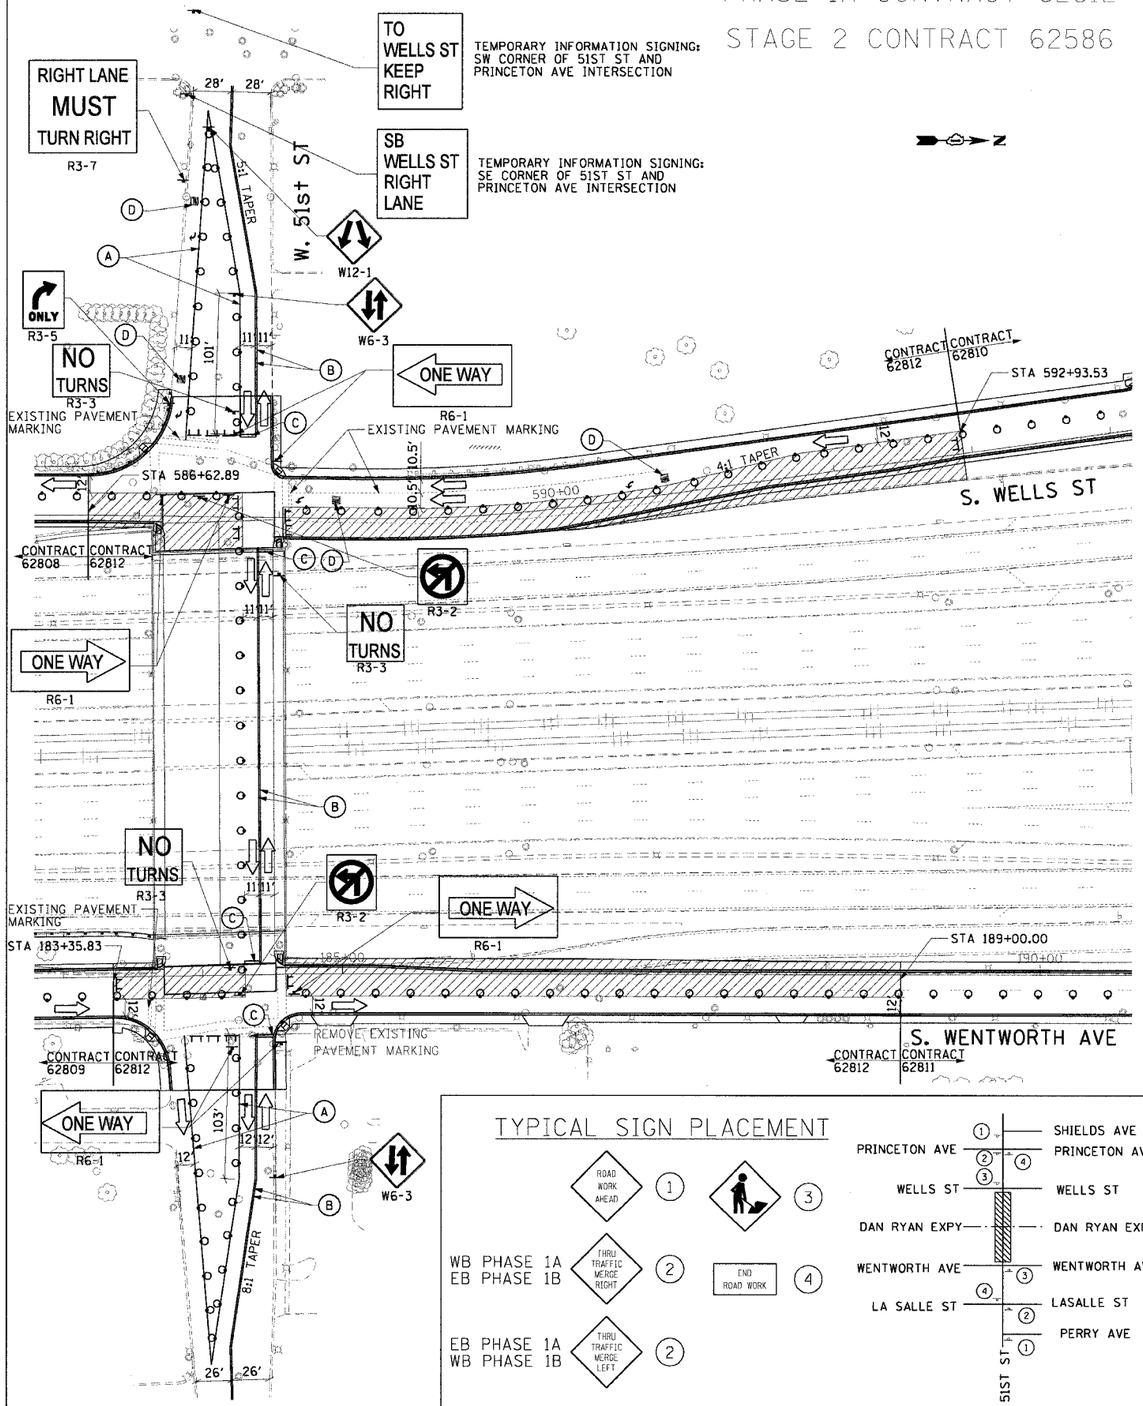

TYPICAL SIGN PLACEMENT

PHASE 1B CONTRACT 62812
STAGE 2 CONTRACT 62586

LEGEND

- (A) TEMPORARY PAVEMENT MARKING 4", WHITE, SOLID
- (B) TEMPORARY PAVEMENT MARKING 4", YELLOW, SOLID
- (C) TEMPORARY PAVEMENT MARKING 24", WHITE, SOLID
- (D) TEMPORARY PAVEMENT MARKING SYMBOLS
- DRUM WITH STEADY BURNING LIGHT (25' SPACING, TYPICAL)
- TYPE III BARRICADE
- ARROW BOARD
- WORK AREA

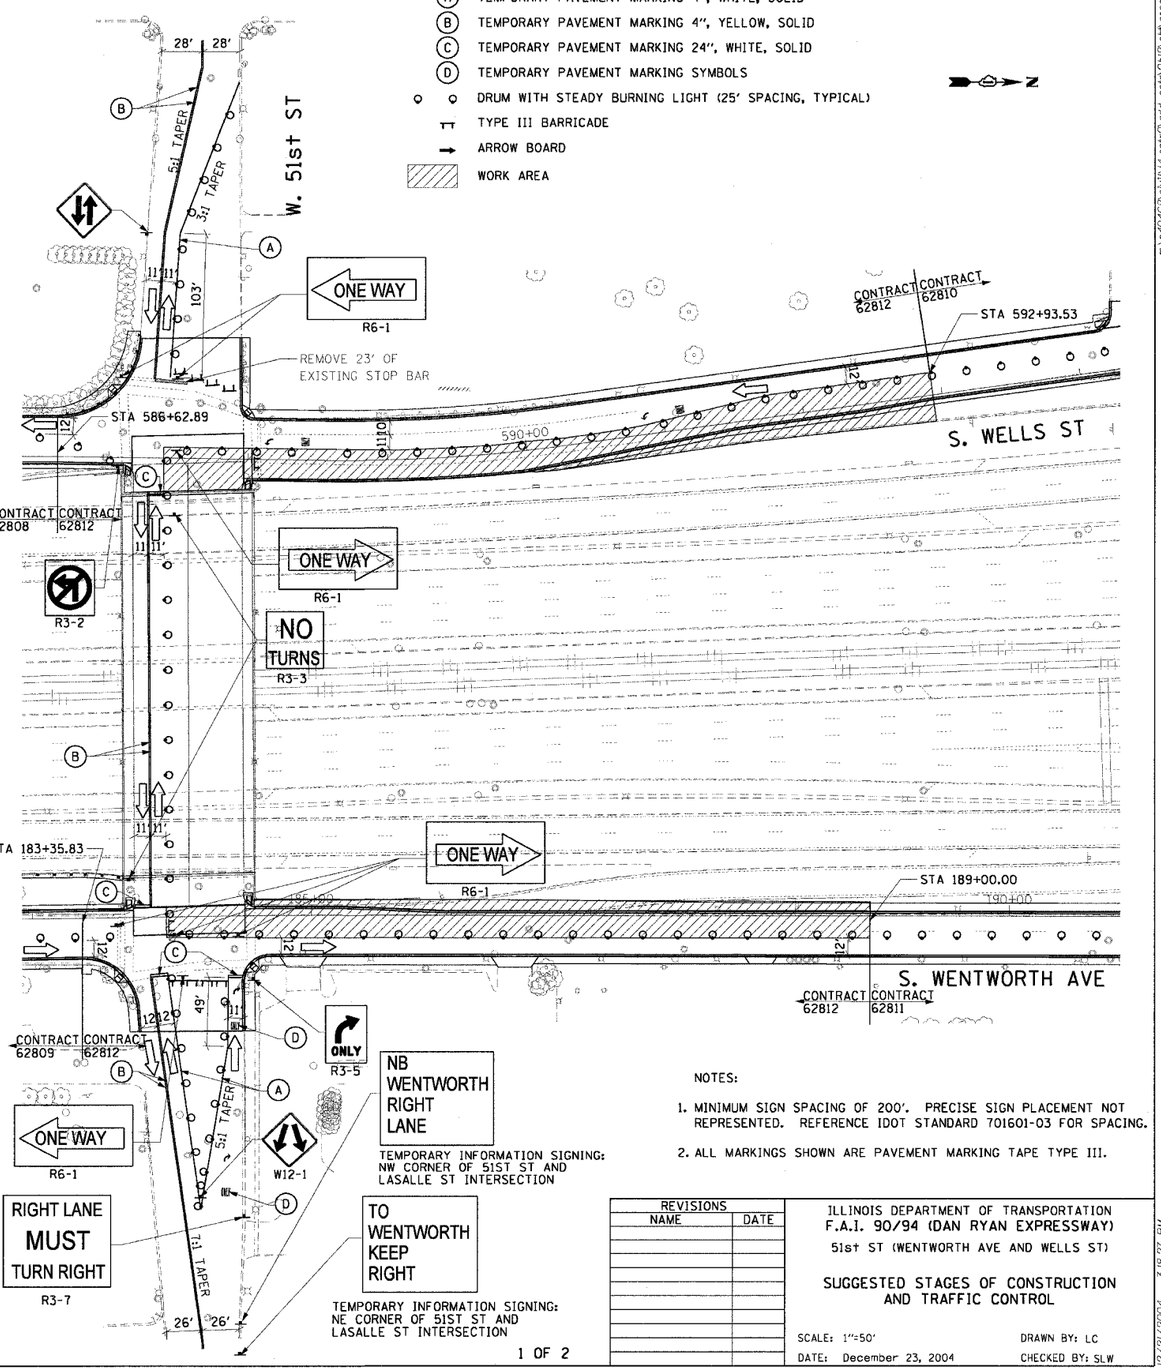

NB WENTWORTH RIGHT LANE

TEMPORARY INFORMATION SIGNING: NW CORNER OF 51ST ST AND LASALLE ST INTERSECTION

TO WENTWORTH KEEP RIGHT

TEMPORARY INFORMATION SIGNING: NE CORNER OF 51ST ST AND LASALLE ST INTERSECTION

NOTES:

1. MINIMUM SIGN SPACING OF 200'. PRECISE SIGN PLACEMENT NOT REPRESENTED. REFERENCE IDOT STANDARD 701601-03 FOR SPACING.
2. ALL MARKINGS SHOWN ARE PAVEMENT MARKING TAPE TYPE III.

REVISIONS	
NAME	DATE

ILLINOIS DEPARTMENT OF TRANSPORTATION
F.A.I. 90/94 (DAN RYAN EXPRESSWAY)
51st ST (WENTWORTH AVE AND WELLS ST)

SUGGESTED STAGES OF CONSTRUCTION AND TRAFFIC CONTROL

SCALE: 1"=50' DRAWN BY: LC
DATE: December 23, 2004 CHECKED BY: SLW

1 OF 2

12/21/2004 3:58:27 PM

mu\p40460\civil\04-cnfr\dgn\d_cnfr\stage2.dgn