F.A.P RTE.	SECTION	COUNTY	TOTAL SHEETS	SHEET NO.
305	1313.1 B	COOK	193	192
STA.		TO STA.		
CONTRACT NO. 62878				

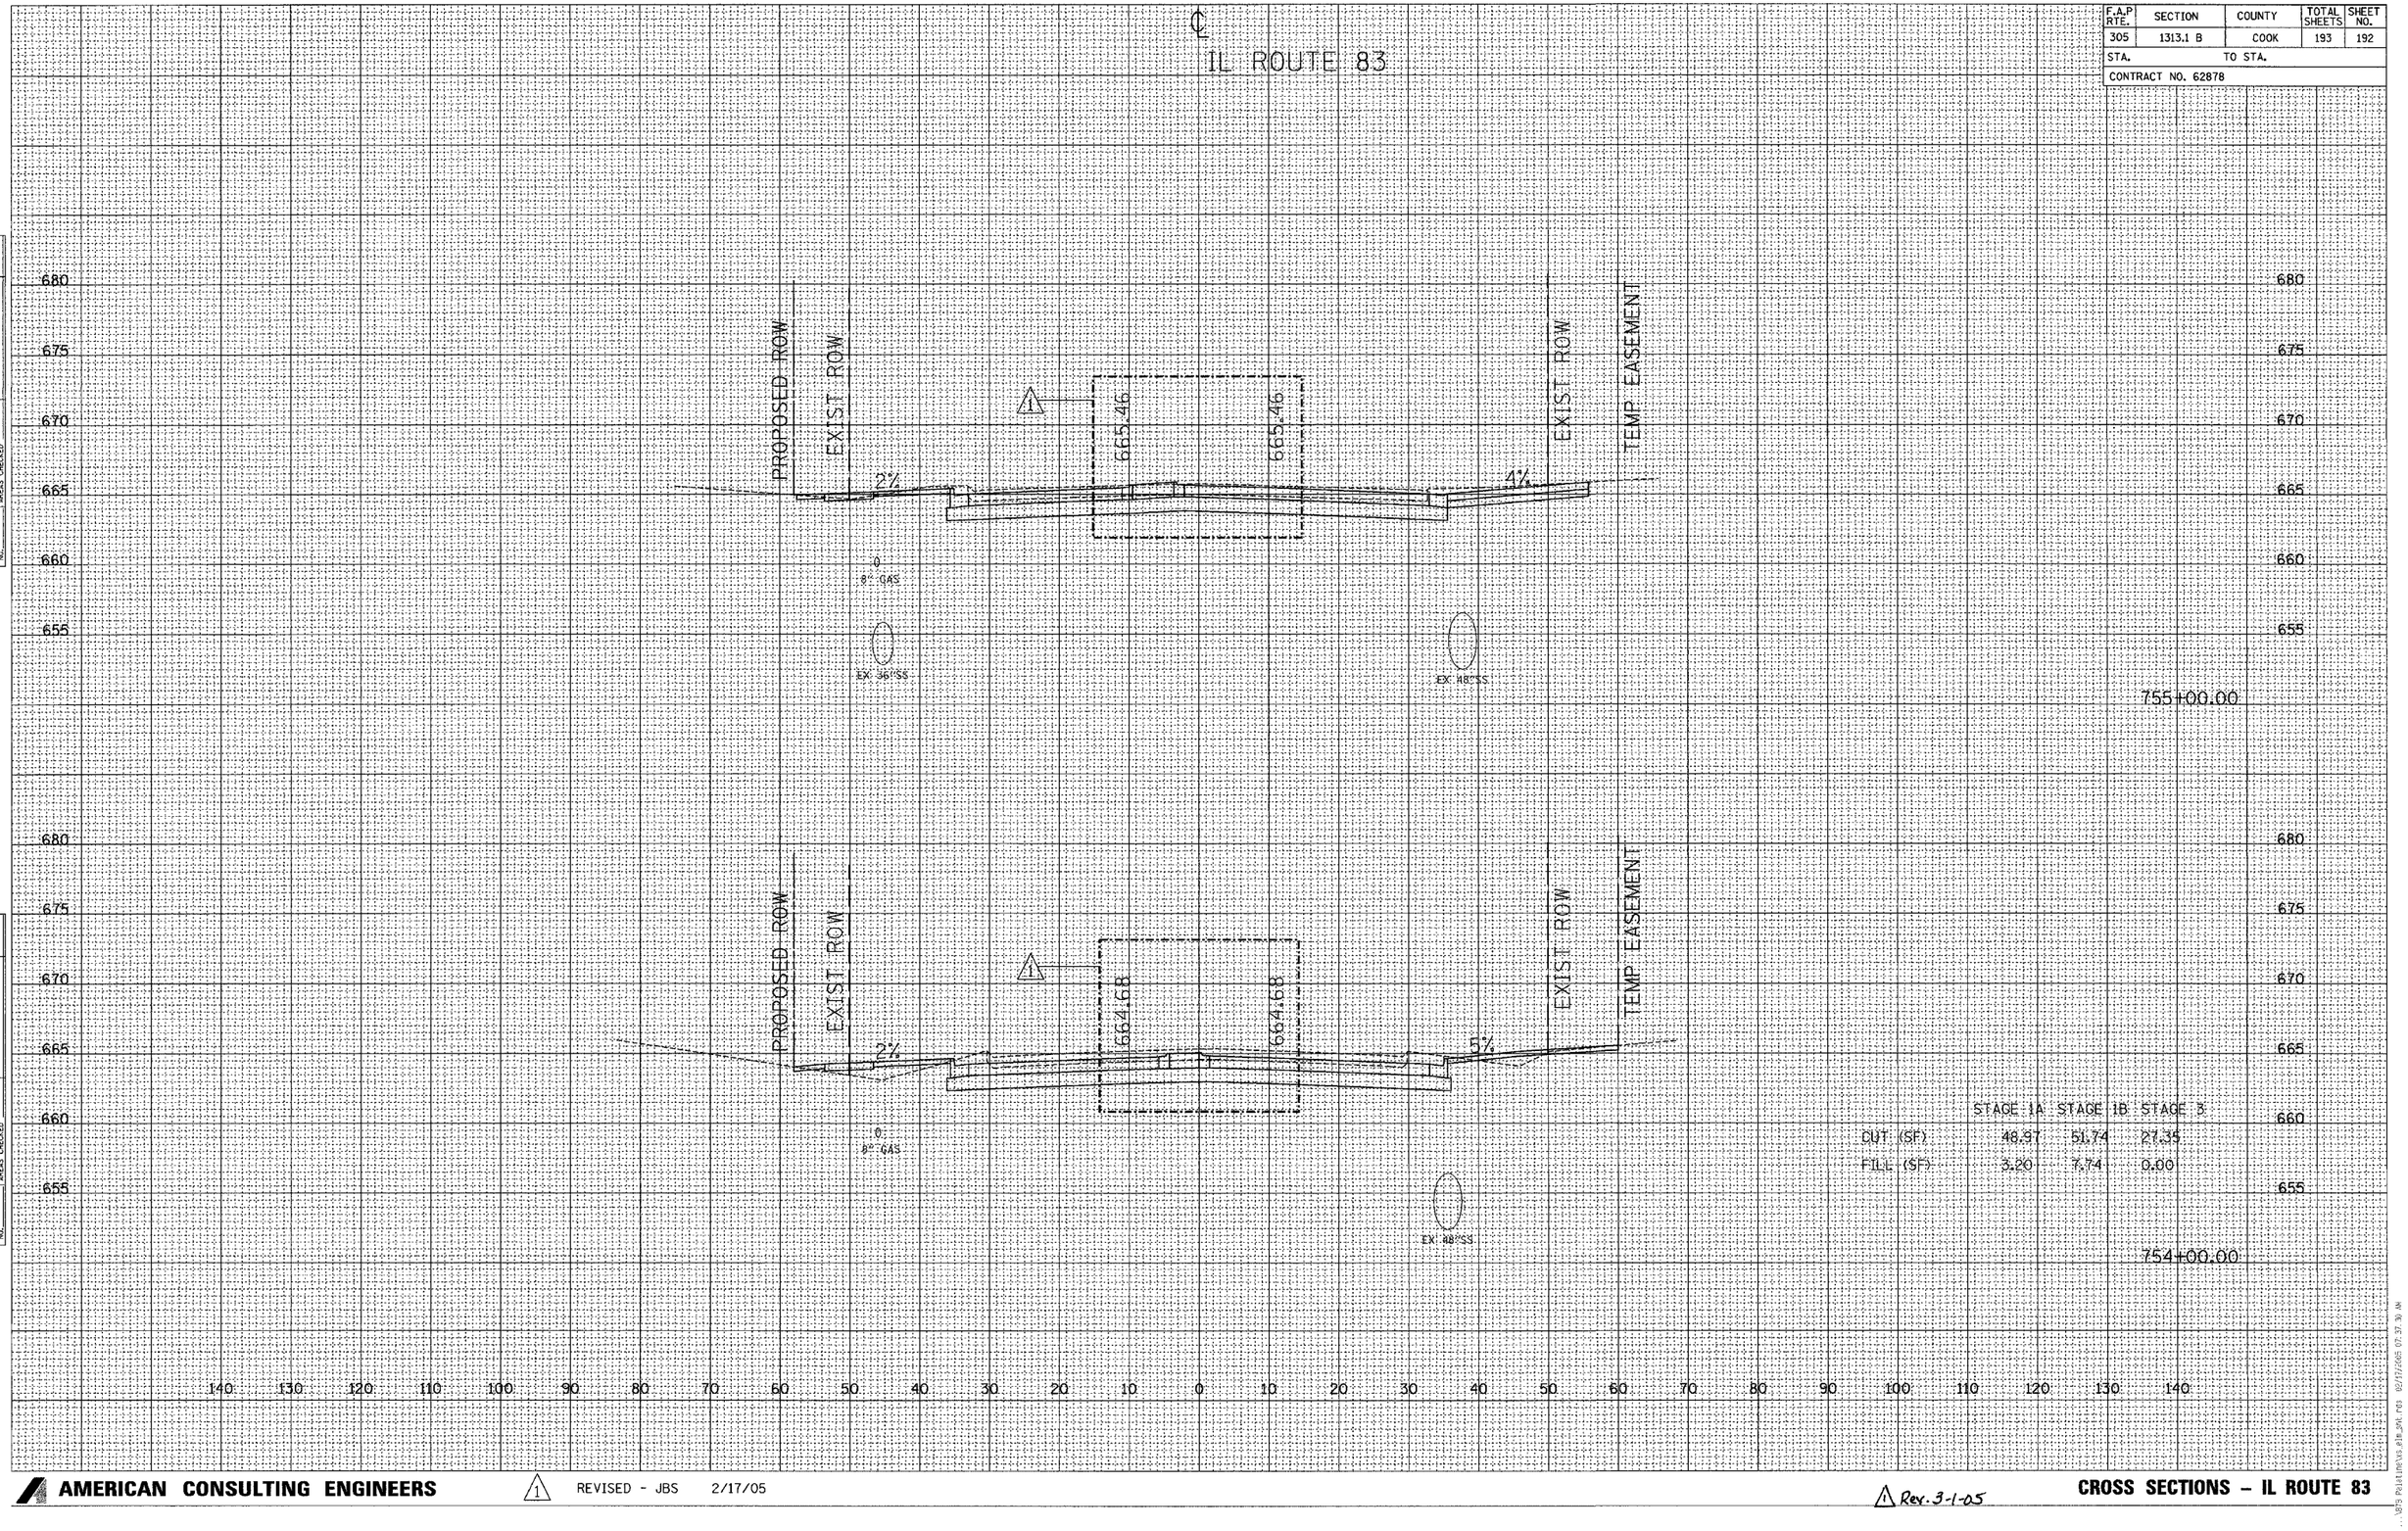

	STAGE 1A	STAGE 1B	STAGE 3
CUT (SF)	48.97	51.74	27.35
FILL (SF)	3.20	7.74	0.00

FINAL SURVEY — NOTE BOOK NO. — SURVEYED — PLOTTED — TEMPLATE — AREAS — AREAS CHECKED — BY — DATE

ORIGINAL SURVEY — NOTE BOOK NO. — SURVEYED — PLOTTED — TEMPLATE — AREAS — AREAS CHECKED — BY — DATE

AMERICAN CONSULTING ENGINEERS

1 REVISED - JBS 2/17/05

1 Rev. 3-1-05

CROSS SECTIONS – IL ROUTE 83