F.A.P RTE.	SECTION	COUNTY	TOTAL SHEETS	SHEET NO.
305	1313.1 B	COOK	193	193
STA.		TO STA.		
CONTRACT NO. 62878				

FINAL SURVEY	BY	DATE
SURVEYED		
PLOTTED		
TEMPLATE		
NOTE BOOK	AREAS	
NO.	AREAS CHECKED	

ORIGINAL SURVEY	BY	DATE
SURVEYED		
PLOTTED		
TEMPLATE		
NOTE BOOK	AREAS	
NO.	AREAS CHECKED	

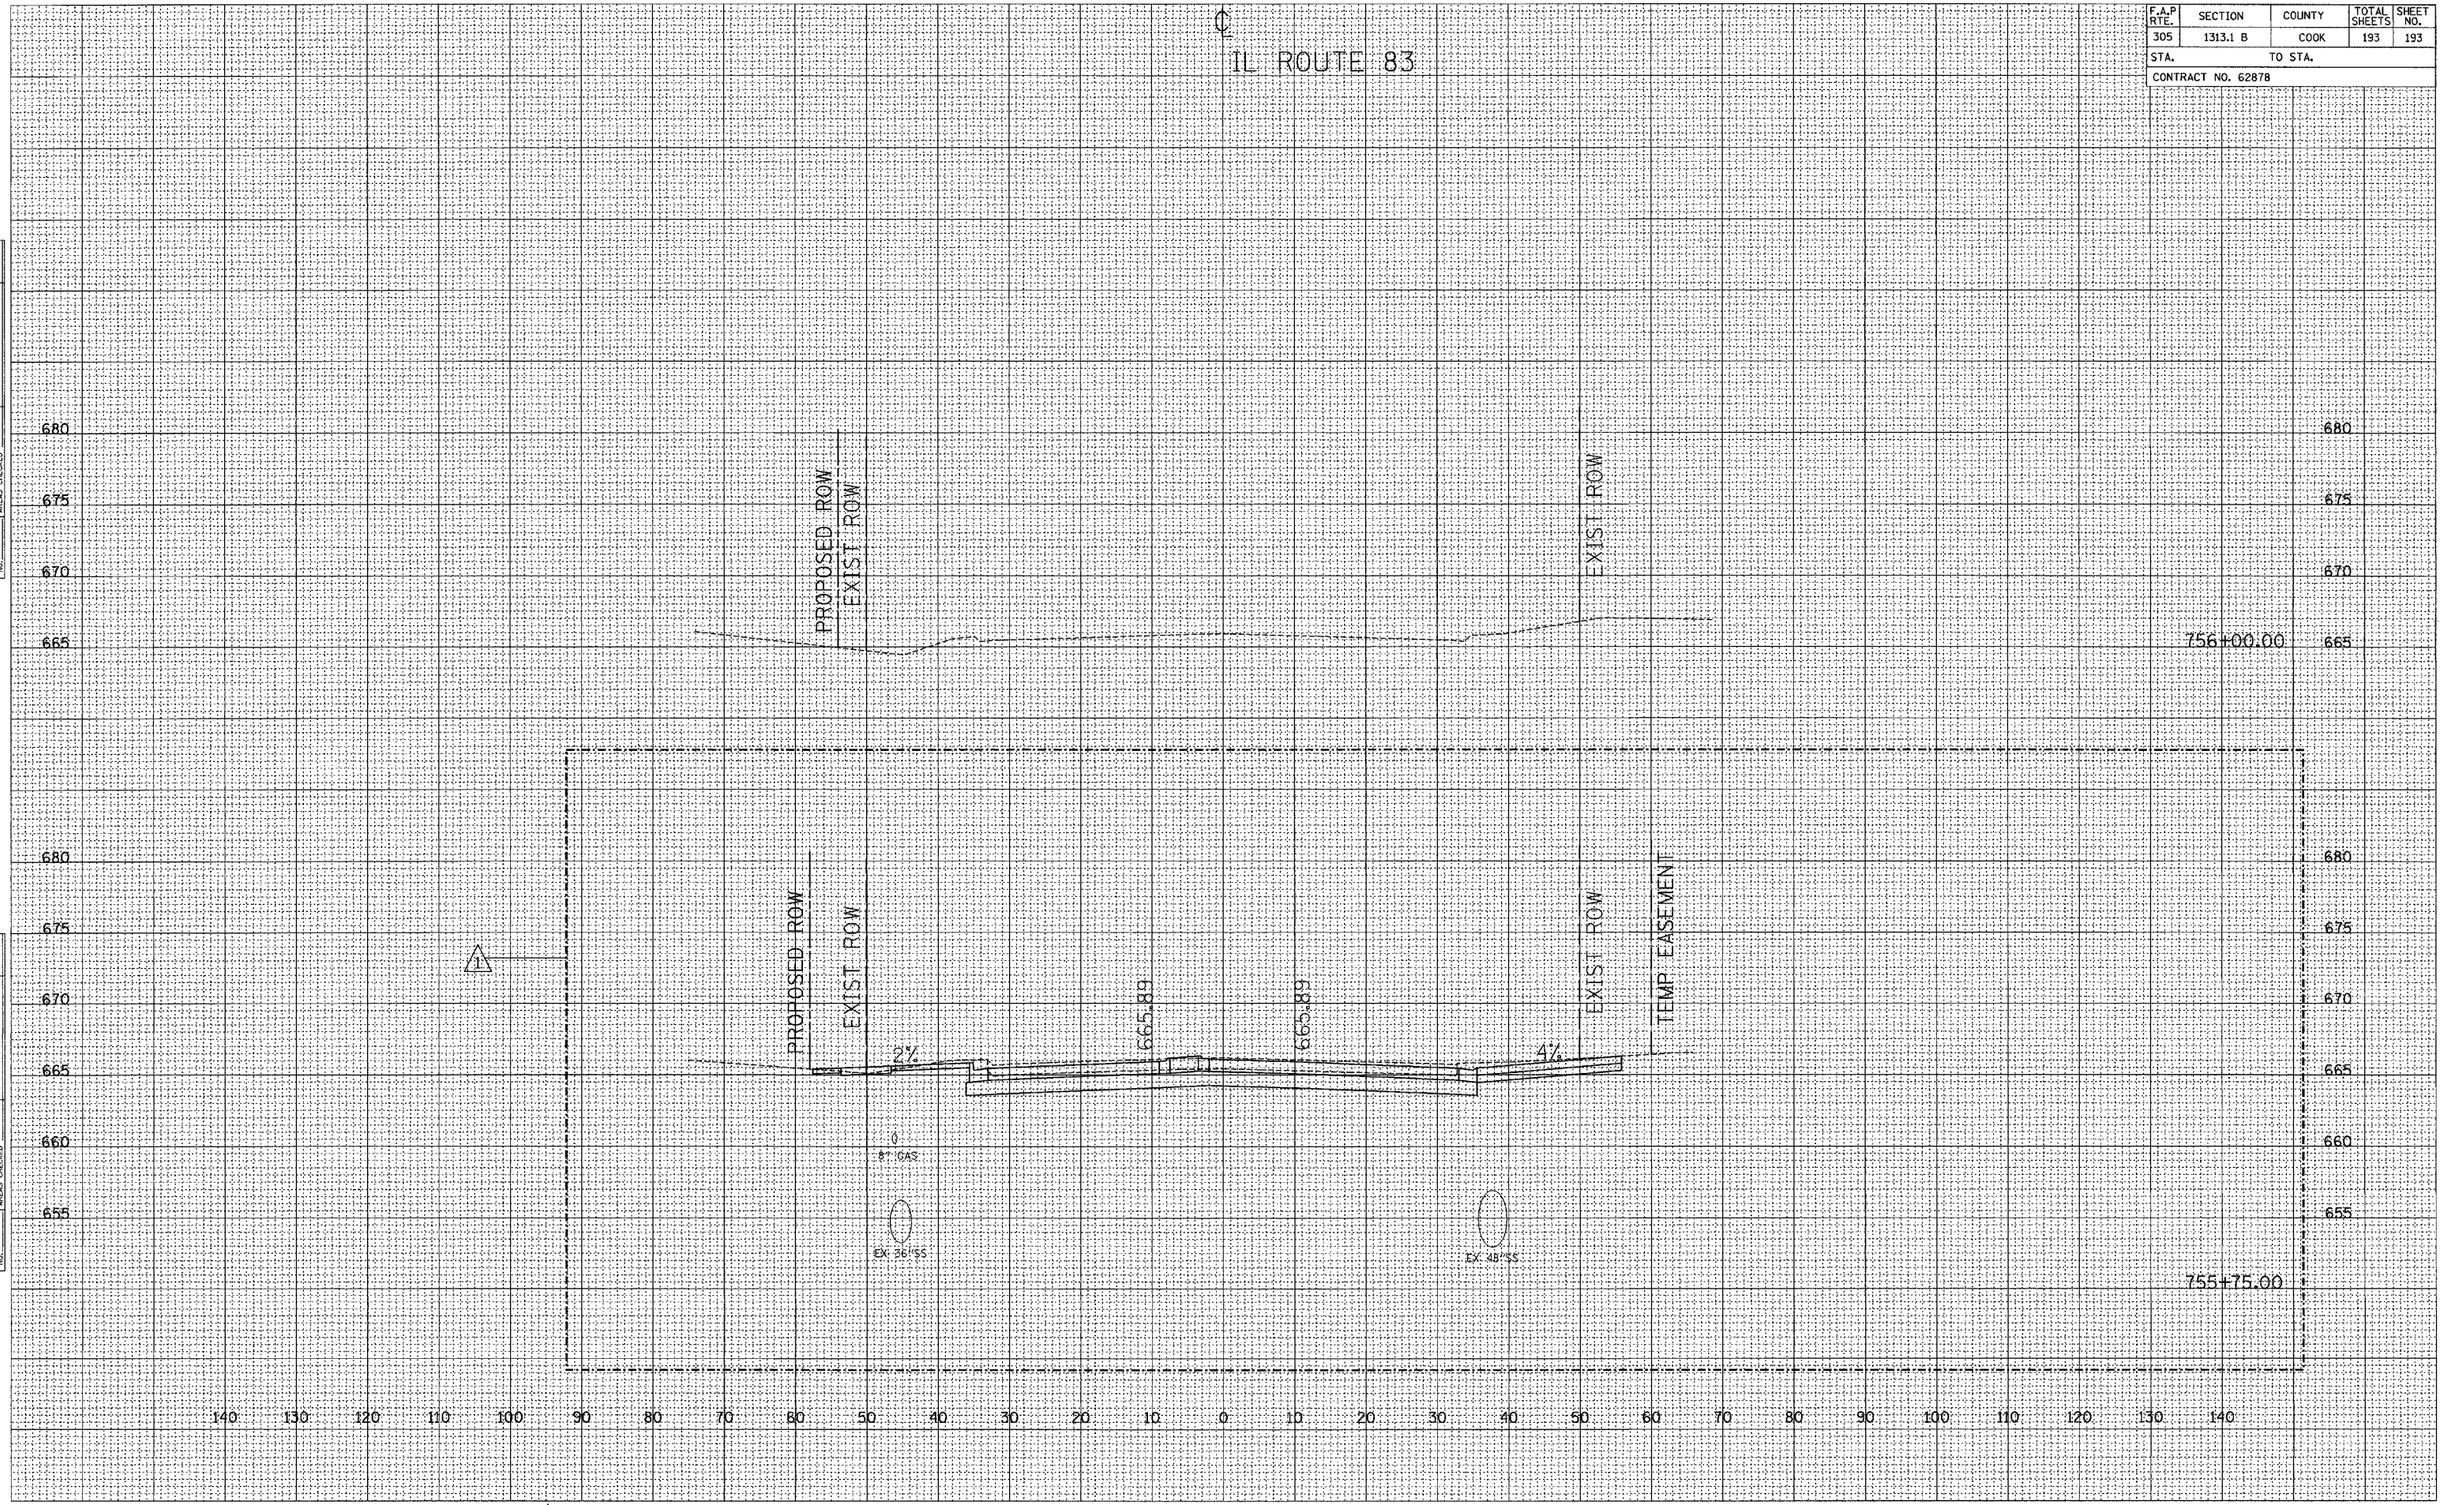

AMERICAN CONSULTING ENGINEERS

1 REVISED - JBS 2/17/05

Rev. 3-1-05

CROSS SECTIONS – IL ROUTE 83

SURVEY\SHEET\CS.DGN 02/17/2005 09:37:24 AM