F.A.P RTE.	SECTION	COUNTY	TOTAL SHEETS	SHEET NO.
305	1313.1 B	COOK	193	172
STA.		TO STA.		
CONTRACT NO. 62878				

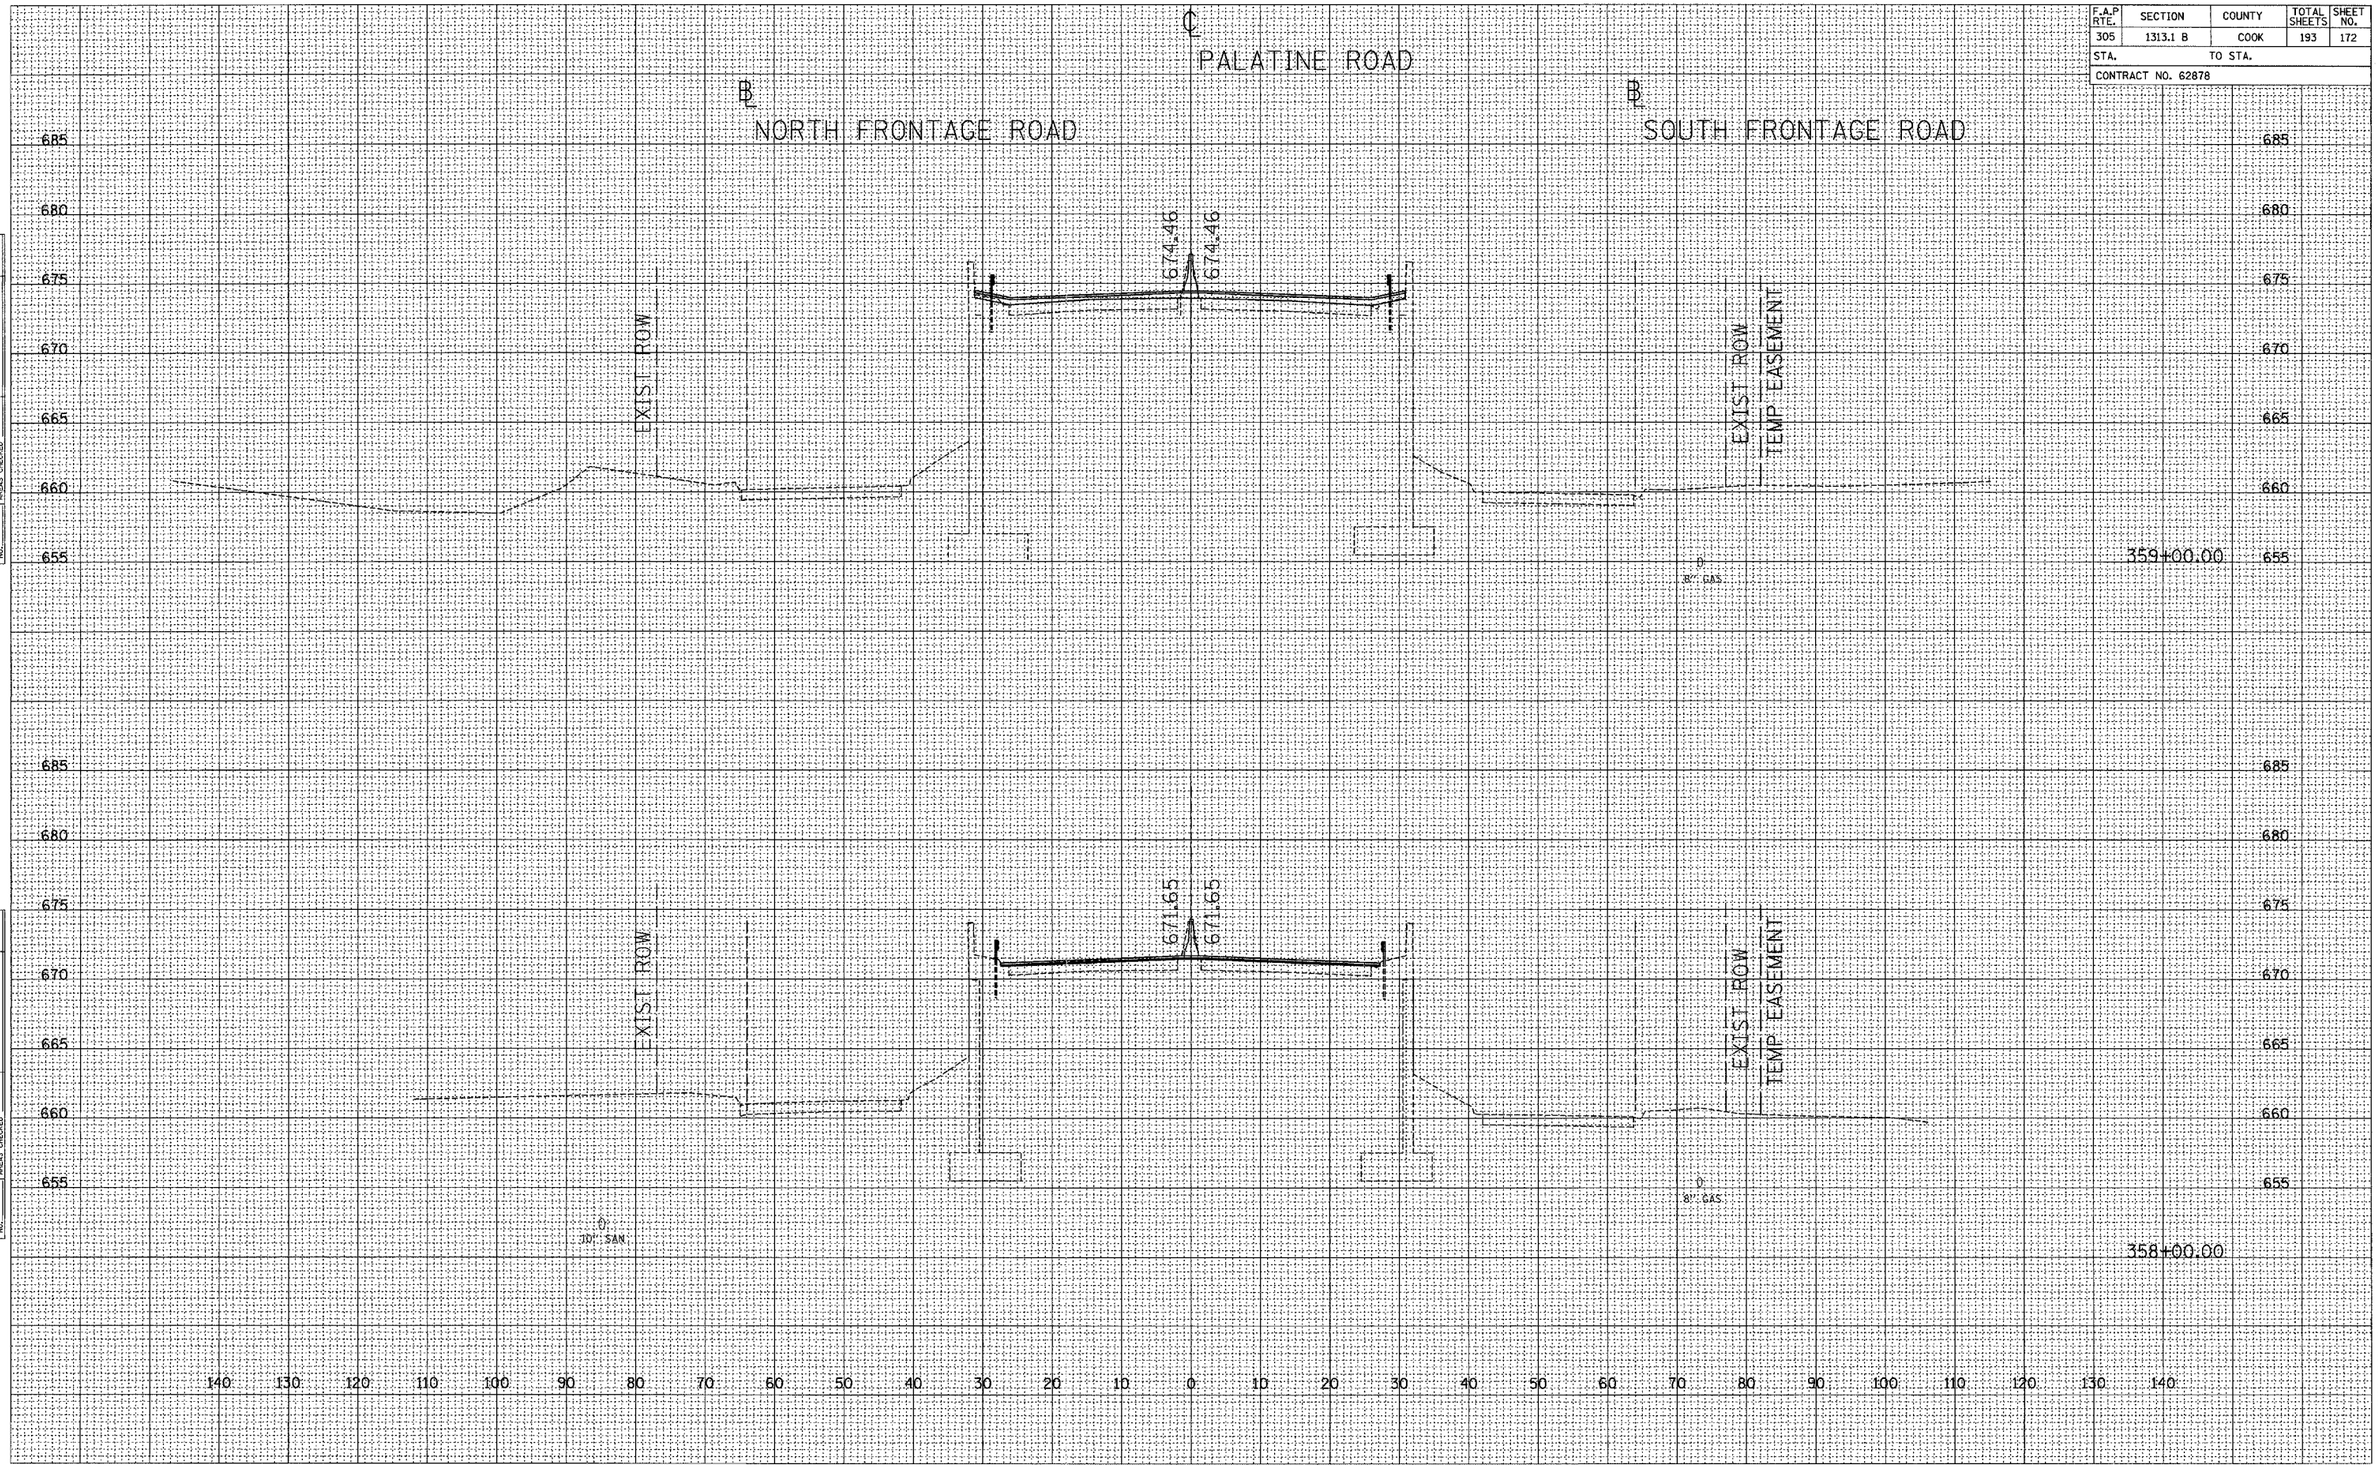

FINAL SURVEY	BY	DATE
NOTE BOOK	SURVEYED	
	PLOTTED	
	TEMPLATE	
	AREAS	
NO.	AREAS CHECKED	

OF Sh...	BY	DATE
NOTE BOOK	SURVEYED	
	PLOTTED	
	TEMPLATE	
	AREAS	
NO.	AREAS CHECKED	

AMERICAN CONSULTING ENGINEERS

CROSS SECTIONS – PALATINE ROAD

...\xs_palatine_3ft.dgn 12/22/2004 07:06:11 AM