F.A.P RTE.	SECTION	COUNTY	TOTAL SHEETS	SHEET NO.
305	1313.1 B	COOK	193	181
STA.	TO STA.			
CONTRACT NO. 62878				

FINAL SURVEY NOTE BOOK

NO.	BY	DATE
SURVEYED		
PLOTTED		
VERIFIED AS-BUILTS		
AREAS		
AREAS CHECKED		

DFC Sh.

NO.	BY	DATE
SURVEYED		
PLOTTED		
VERIFIED AS-BUILTS		
AREAS		
AREAS CHECKED		

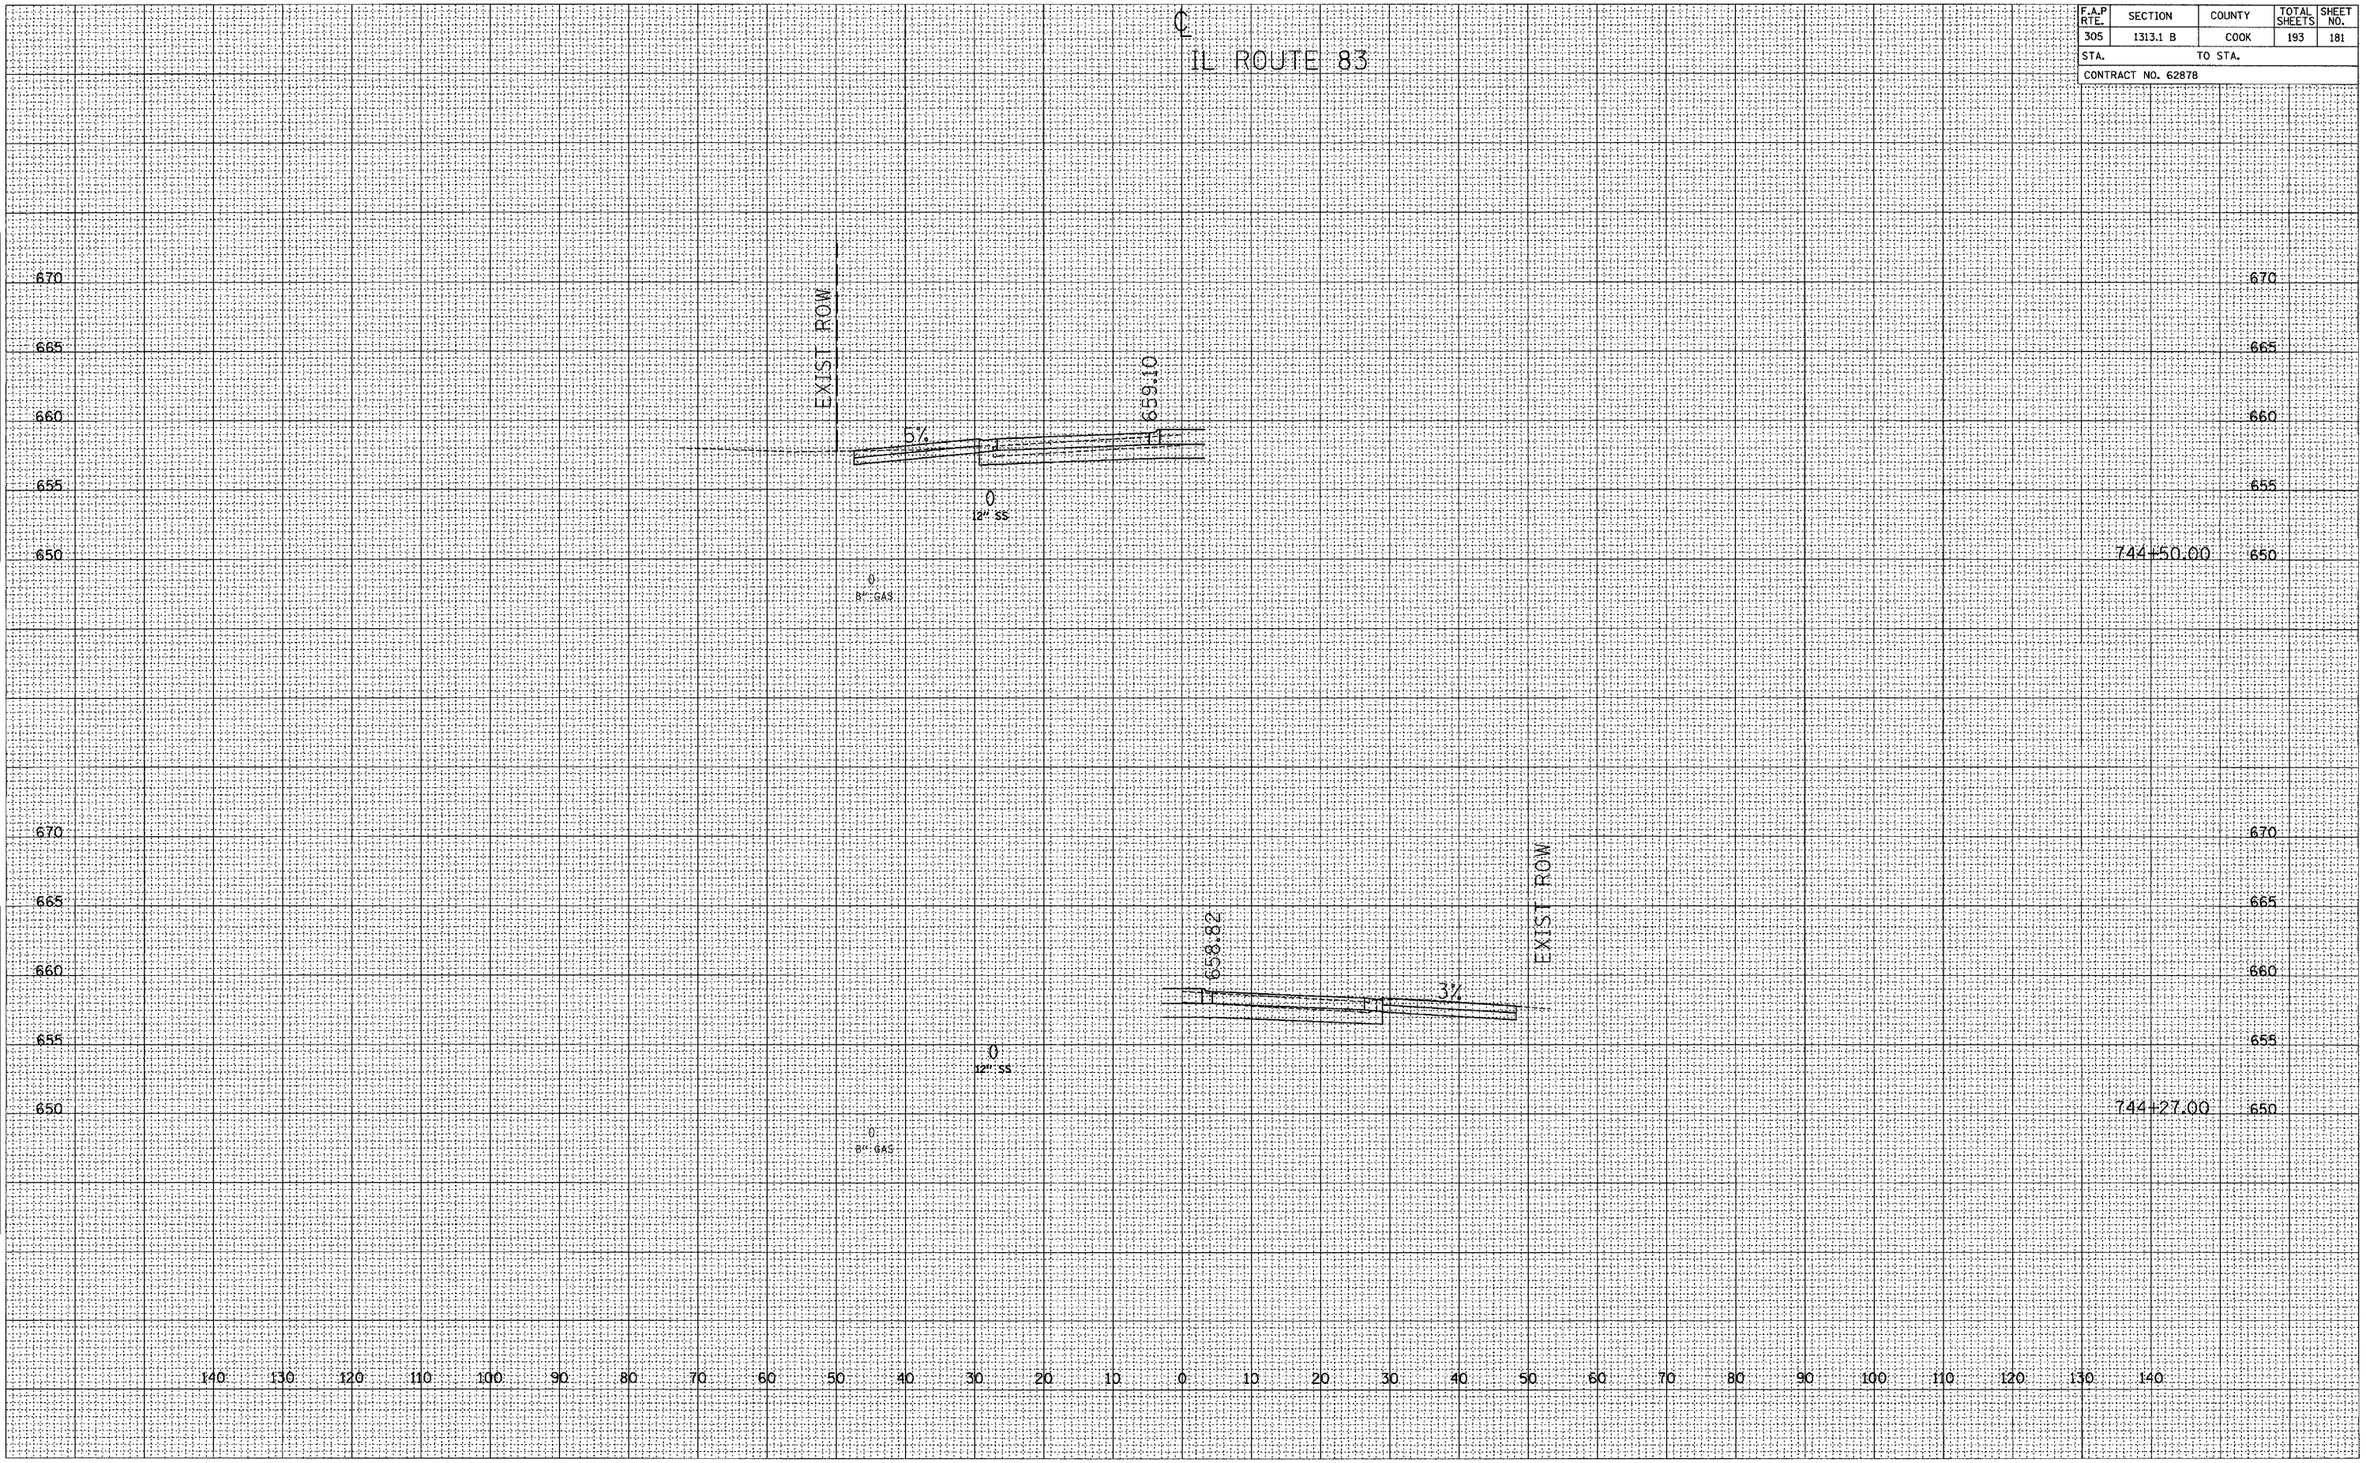

AMERICAN CONSULTING ENGINEERS

CROSS SECTIONS – IL ROUTE 83

...\DGN plan\ref\xs_plan_ref.rvs 12/02/2004 08:09:46 AM