F.A.S. RTE	SECTION	COUNTY	TOTAL SHEETS	SHEET NO.
1197	105-T	WHITESIDE	59	57

STA. 428+00.00 TO STA.428+13.00

FED. ROAD DIST. NO. | ILLINOIS | FED. AID PROJECT

CONTRACT 64421

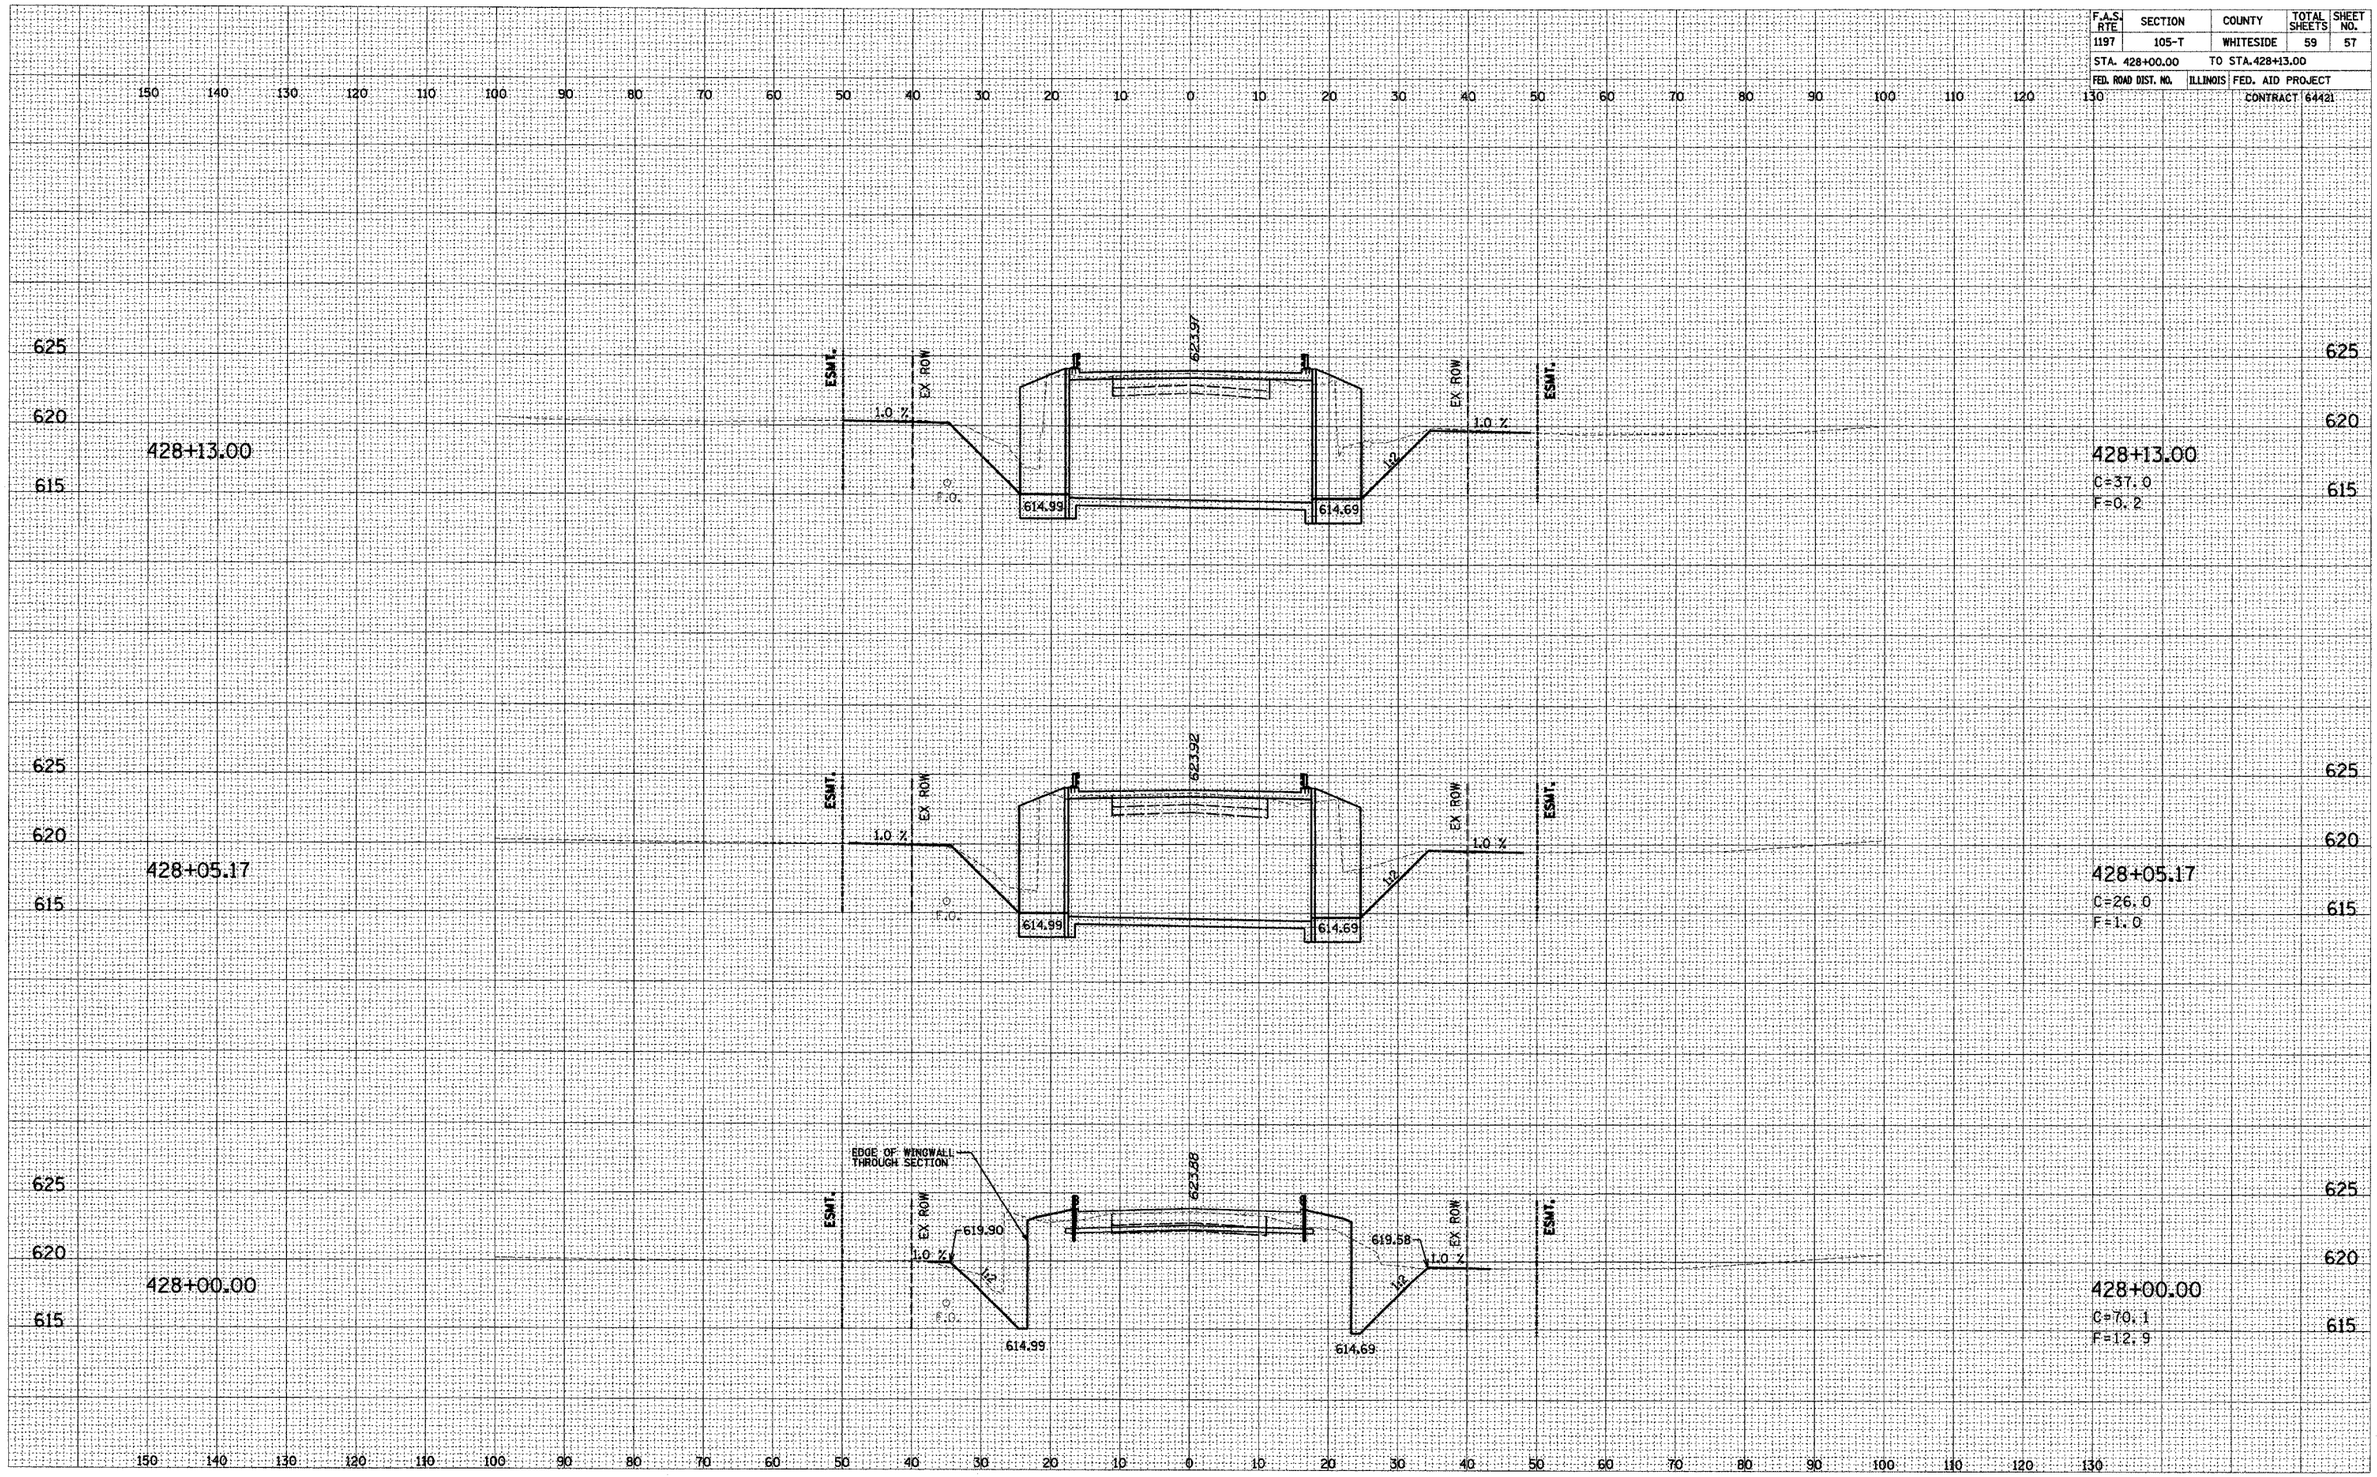

FINAL SURVEY	BY	DATE
SURVEYED		
PLOTTED		
SUBMITTED		
NOTE BOOK		
AREAS		
AREAS CHECKED		
NO.		

ORIGINAL SURVEY	BY	DATE
SURVEYED		
PLOTTED		
SUBMITTED		
NOTE BOOK		
AREAS		
AREAS CHECKED		
NO.		

PLOT DATE: 11/5/2004 11:20:15 AM d05499bxml.dgn

MOLINE ROAD STA 428+00.00 TO STA 428+13.00