* FAI 39 / FAP 301 (I-39 / US 20)
** (201-2, 201-3) RS & (4,4-1.5) RS-1

CONTRACT NO. 64596

F.A. RTE.	SECTION	COUNTY	TOTAL SHEETS	SHEET NO.
*	**	WINNEBAGO	317	242

STA. 68+00.00 TO STA. 68+50.00

FED. ROAD DIST. NO. | ILLINOIS | FED. AID PROJECT

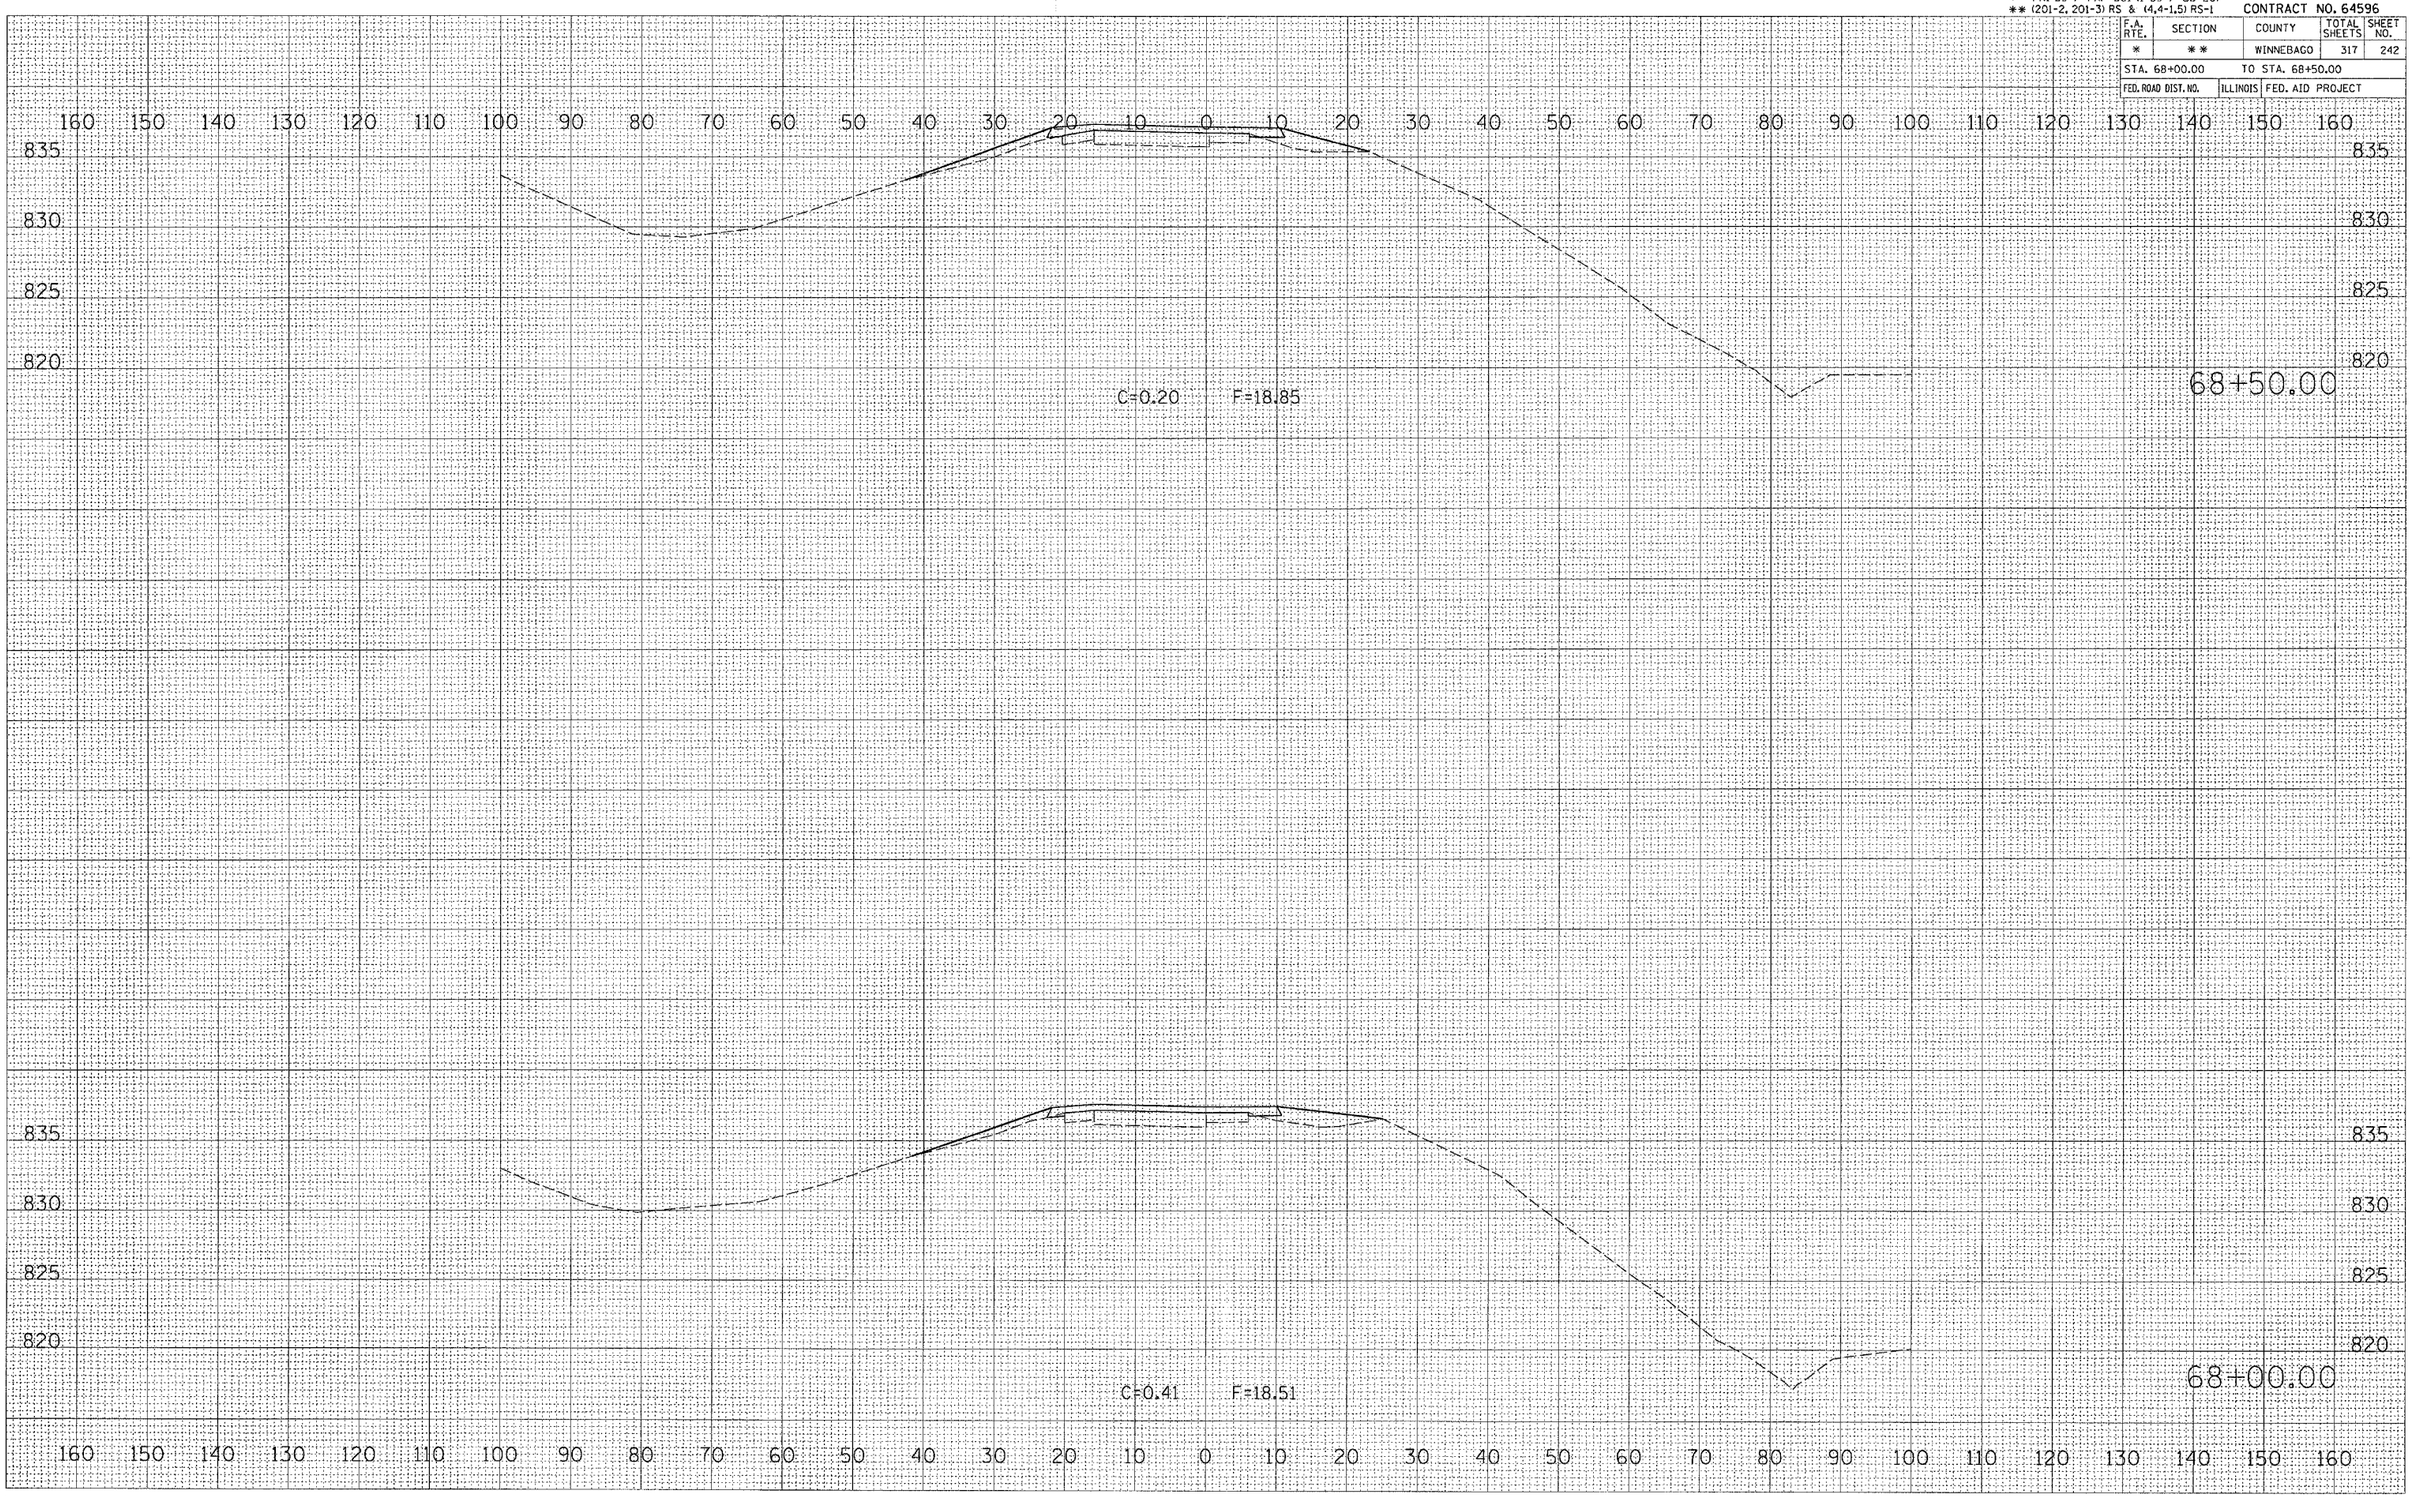

ORIGINAL SURVEY	BY	DATE
SURVEYED		
PLOTTED		
TEMPLATE		
NOTE BOOK	AREAS	
NO.	AREAS CHECKED	

PLOT DATE = Thu Dec 23 13:08:44 2004
FILE NAME = c:\projects\rs1.dgn
PLOT SCALE = 10.0000 ' / IN.
REFERENCE = REF

RAMP BD