* FAI 39 / FAP 301 (I-39 / US 20)
** (201-2, 201-3) RS & (4,4-1,5) RS-1

CONTRACT NO. 64596

F.A. RTE.	SECTION	COUNTY	TOTAL SHEETS	SHEET NO.
*	**	WINNEBAGO	317	269

STA. 87+50.00 TO STA. 88+00.00

FED. ROAD DIST. NO. | ILLINOIS | FED. AID PROJECT

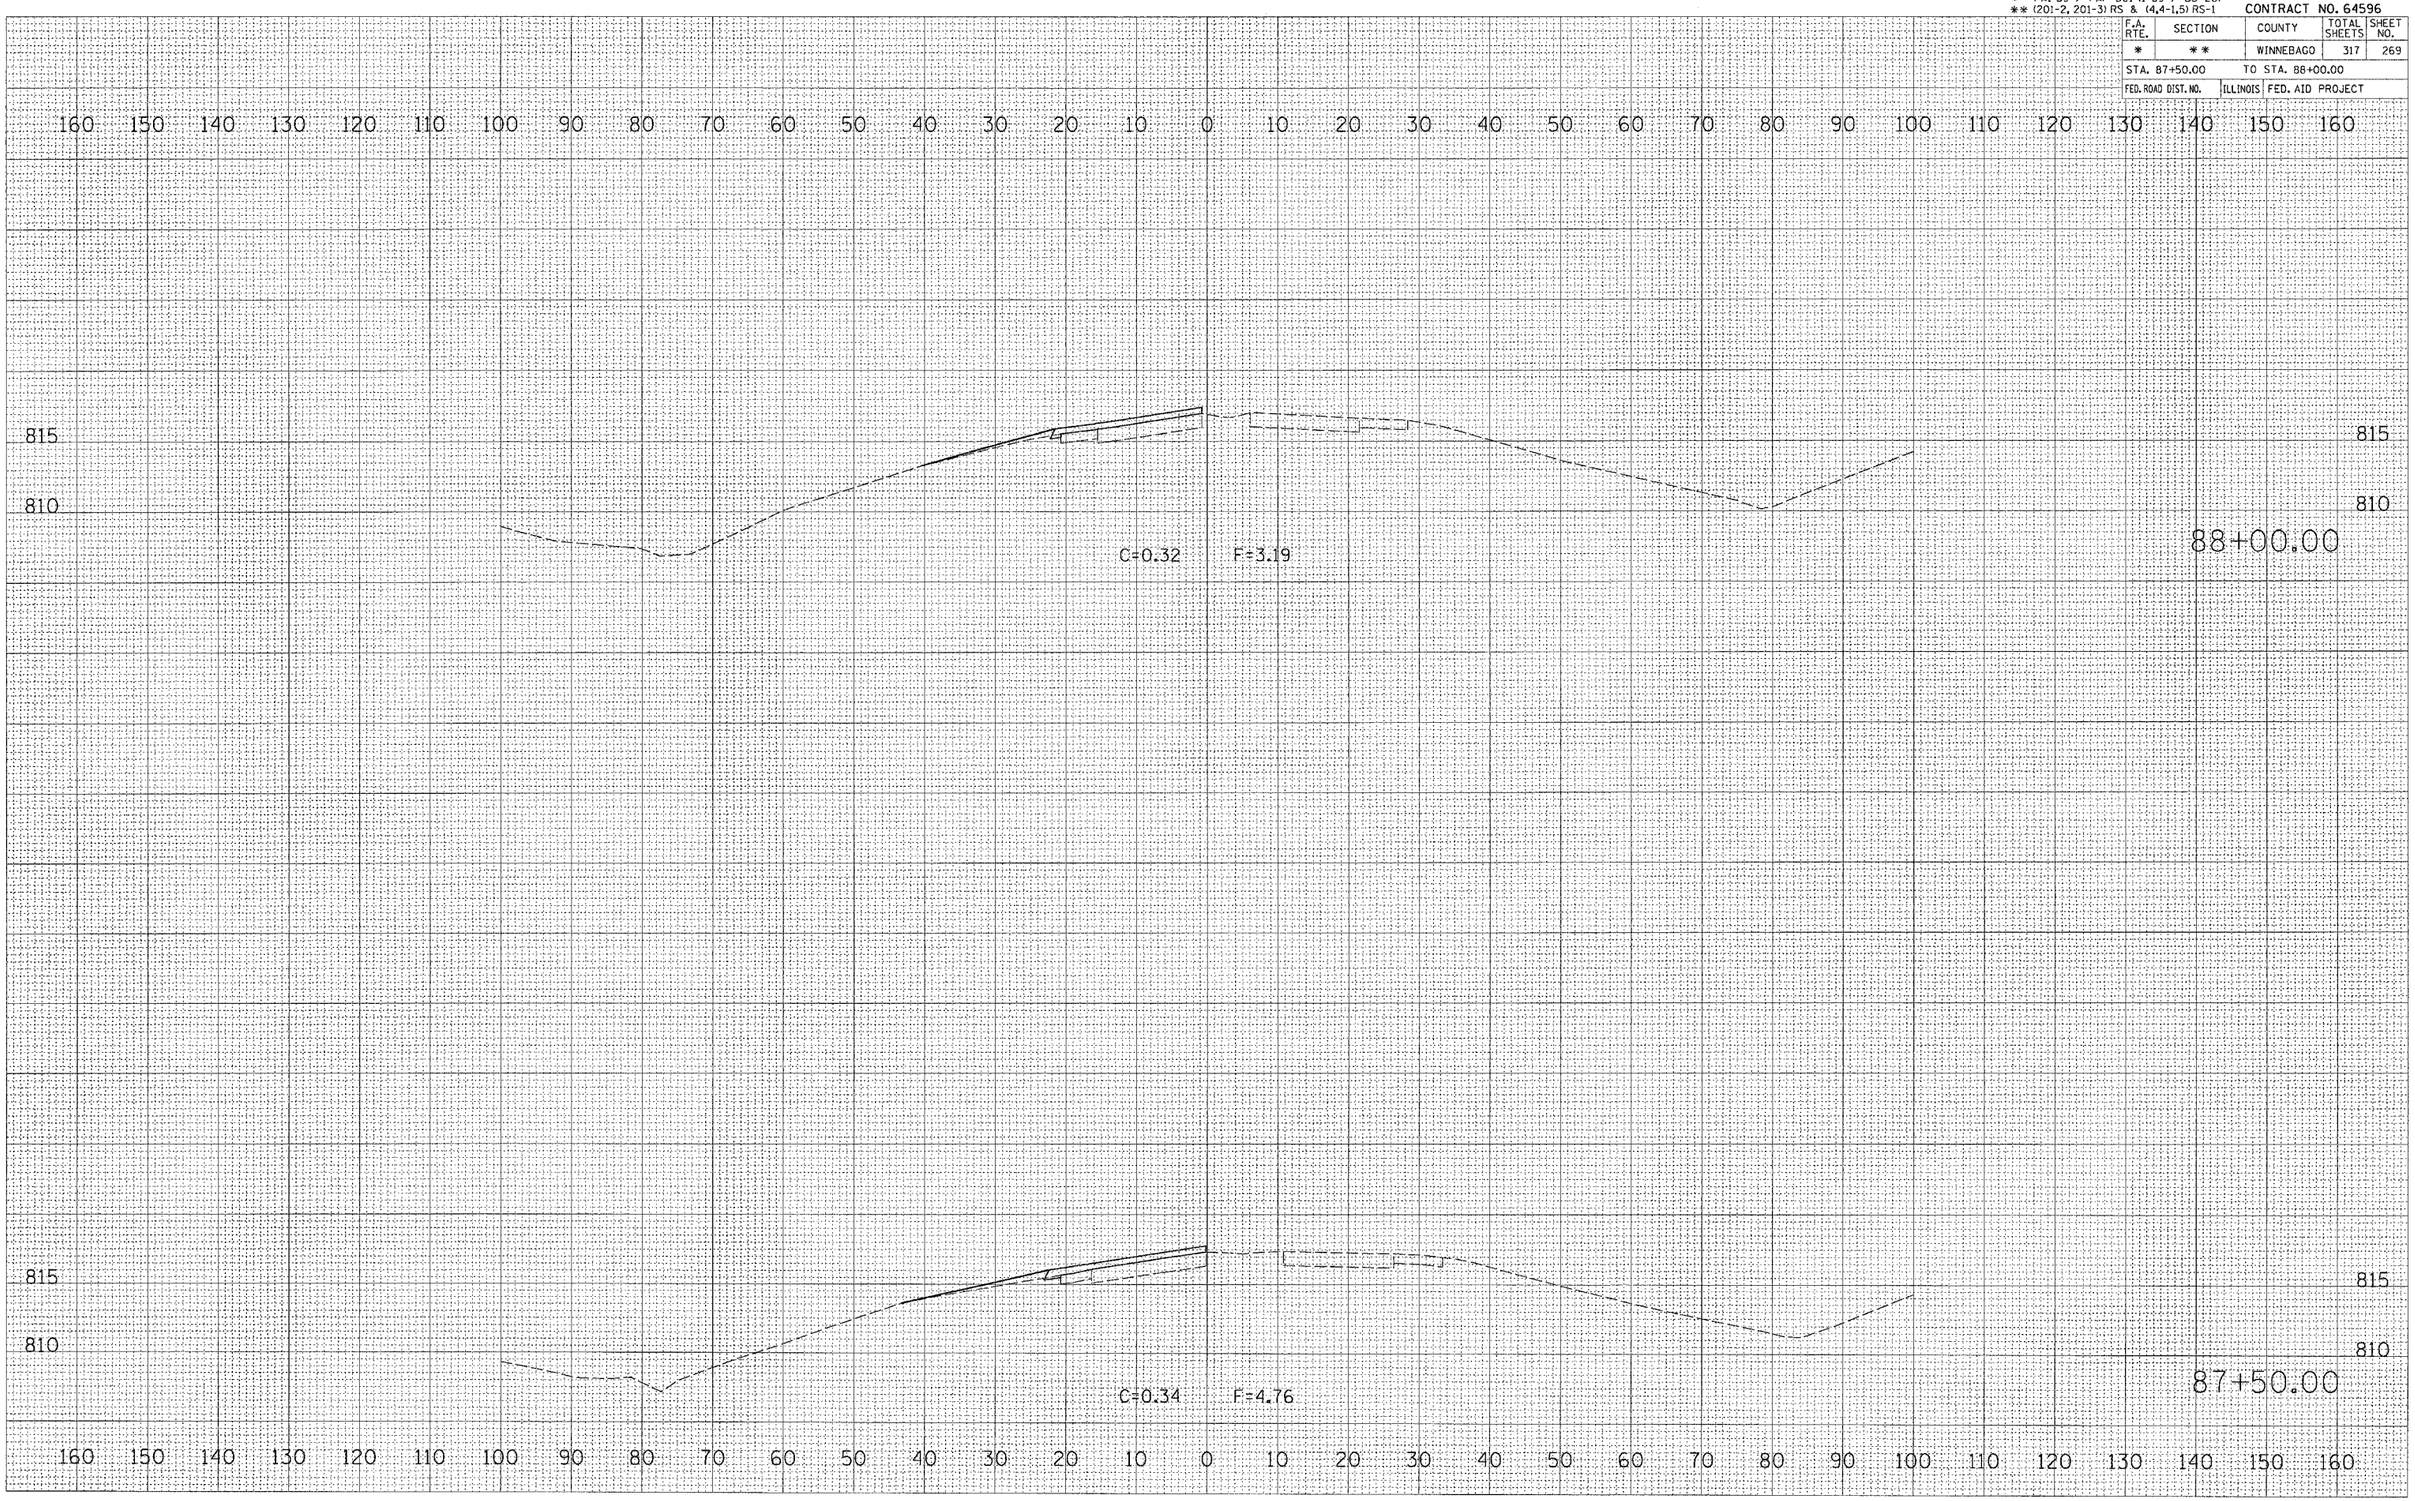

FINAL SURVEY	NOTE BOOK	NO.	SURVEYED	PLOTTED	DIGITIZED	AREAS	AREAS CHECKED	BY	DATE
ORIGINAL SURVEY	NOTE BOOK	NO.	SURVEYED	PLOTTED	DIGITIZED	AREAS	AREAS CHECKED	BY	DATE

PLOT DATE = Thu Dec 23 13:08:54 2004
FILE NAME = pw:\\ramp-bd.dgn
PLOT SCALE = 10.0000 ' / IN.
REFERENCE = REF

RAMP BD