* FAI 39 / FAP 301 (I-39 / US 20)
** (20)-2.201-3)RS & (4,4-1,5)RS-1 CONTRACT NO. 64596

F.A. RTE.	SECTION	COUNTY	TOTAL SHEETS	SHEET NO.
*	**	WINNEBAGO	317	291
STA. 45+00.00		TO STA. 45+50.00		
FED. ROAD DIST. NO.	ILLINOIS	FED. AID PROJECT		

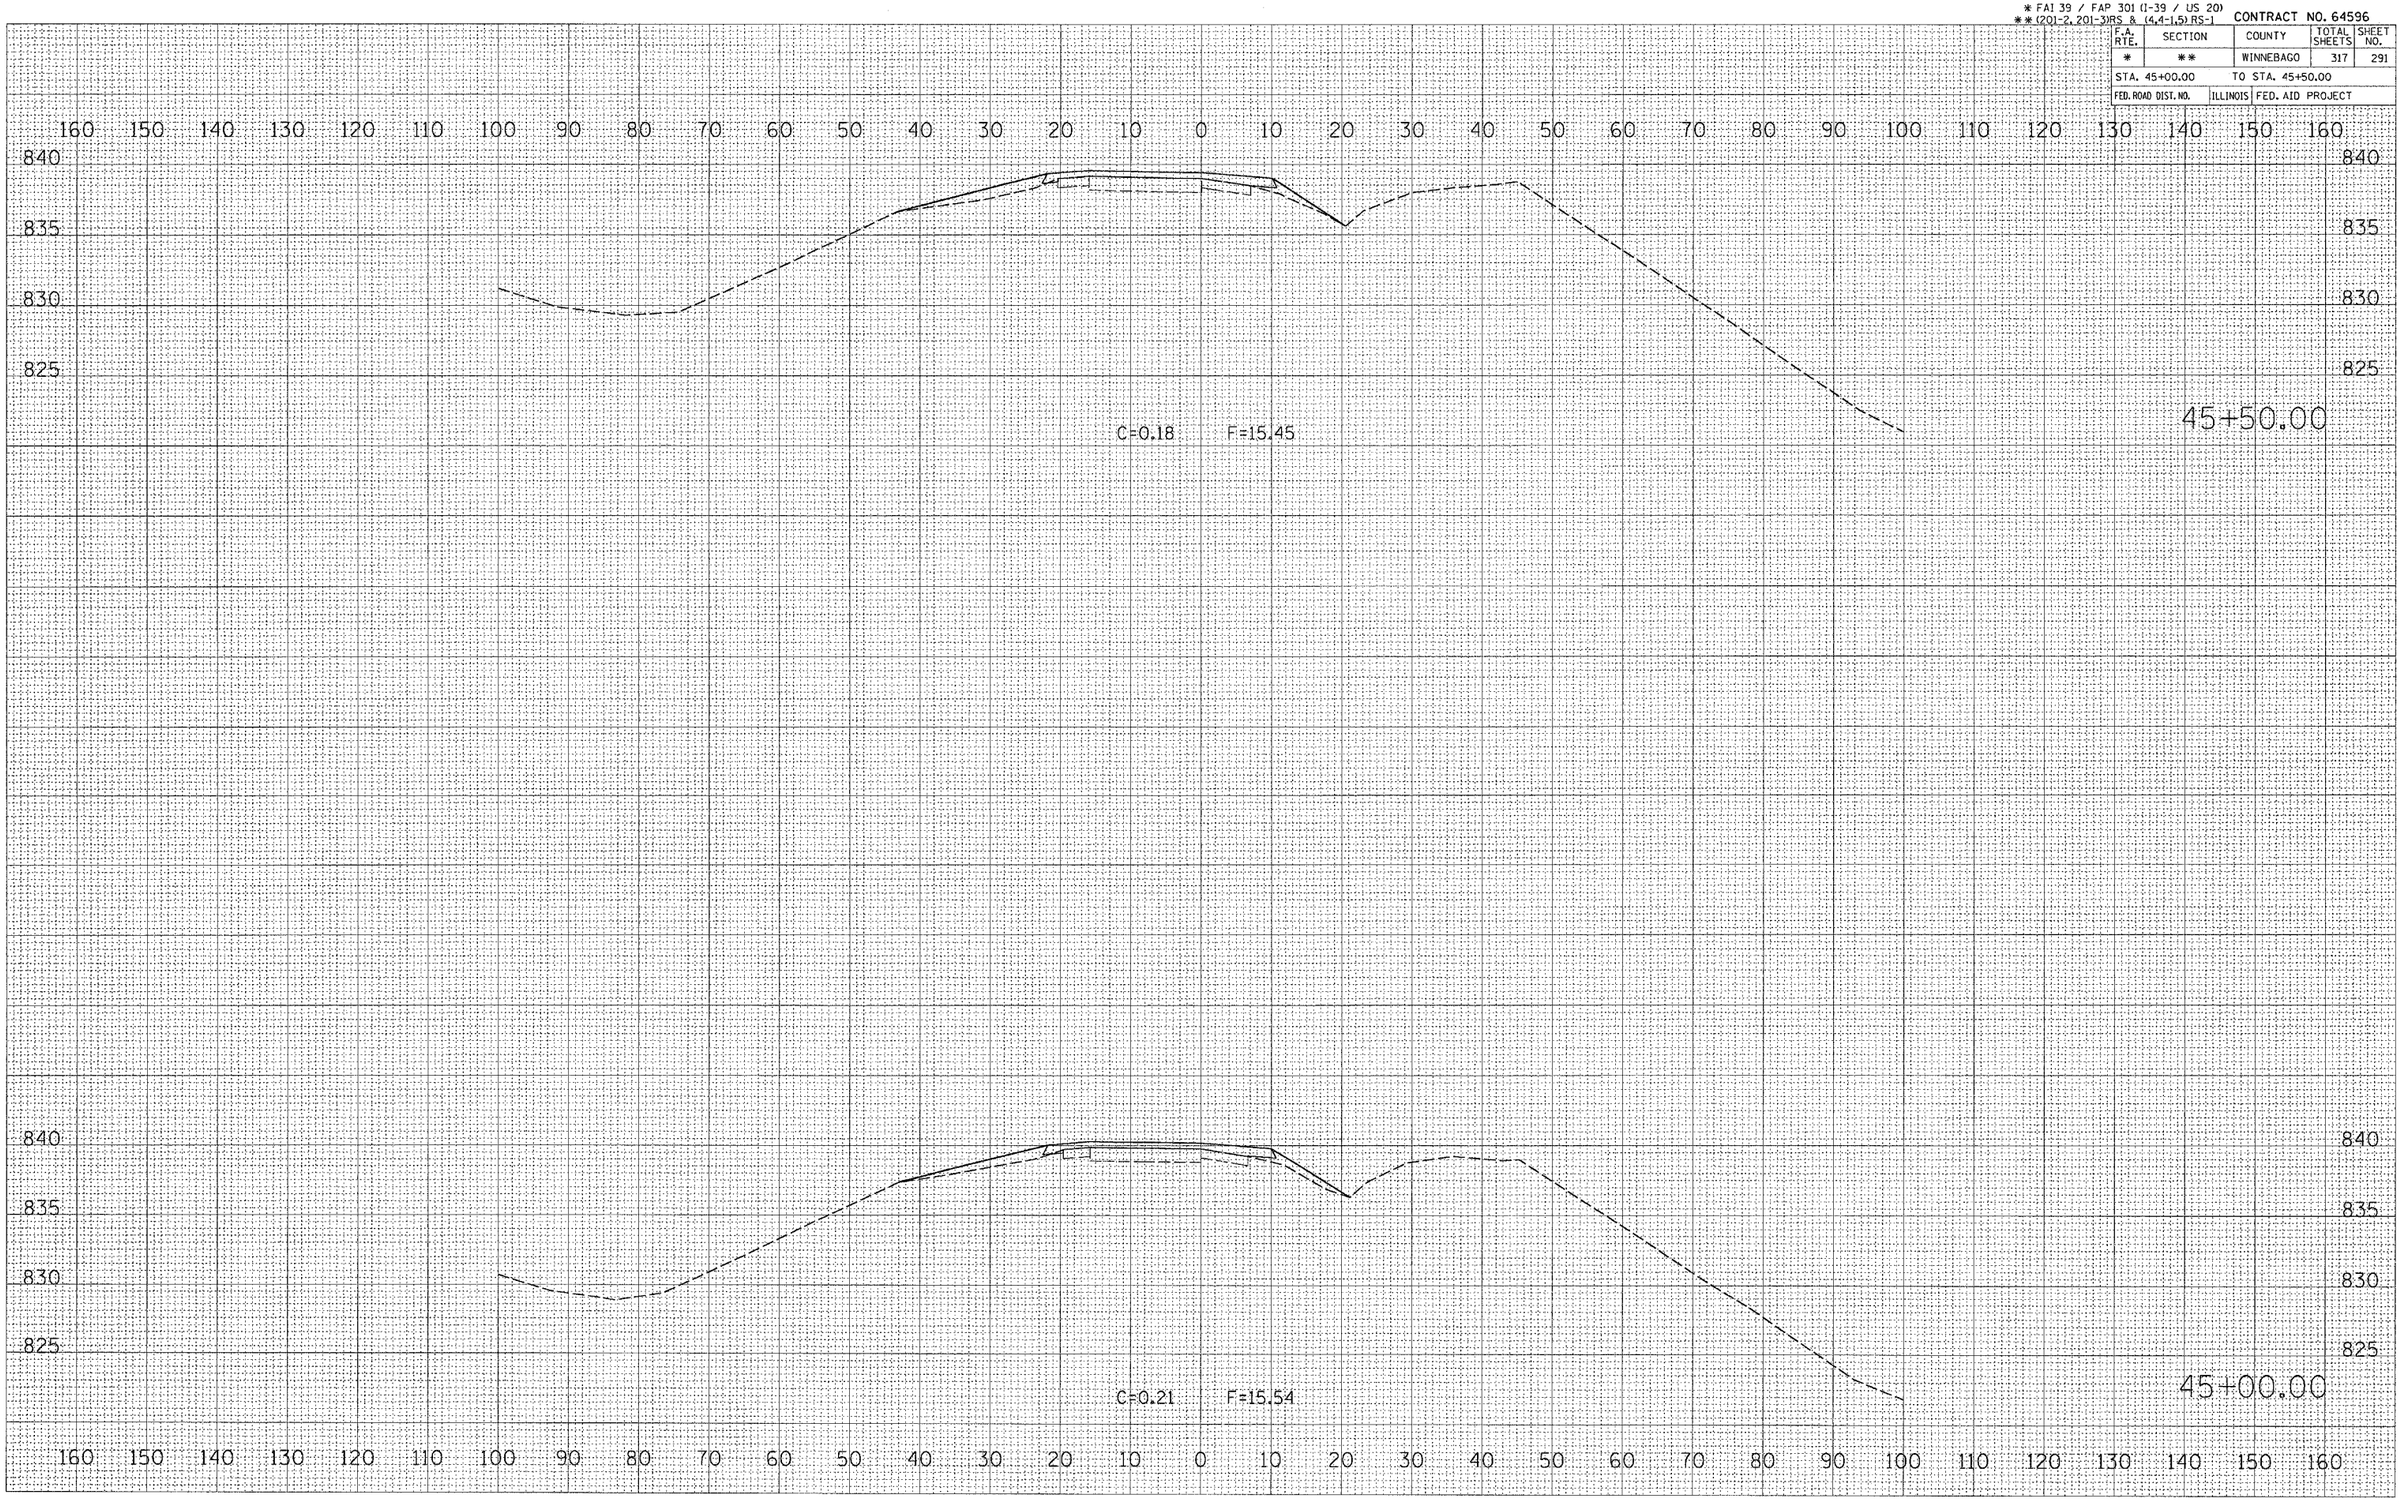

FINAL SURVEY — NOTE BOOK — NO. — SURVEYED — PLOTTED — TEMPLATE — AREAS — AREAS CHECKED — BY — DATE

ORIGINAL SURVEY — NOTE BOOK — NO. — SURVEYED — PLOTTED — TEMPLATE — AREAS — AREAS CHECKED — BY — DATE

PLOT DATE = Thu Dec 23 11:53:55 2024
FILE NAME = c:\projects\p21500\ear-th\br-db.dgn
PLOT SCALE = 1.0000 ' / IN.
REFERENCE = #REF8

RAMP DB