64A38 28/11

CONTRACT # 64A38				
ROUTE NO.	SEC.	COUNTY	TOTAL SHEETS	SHEET NO.
FAP 303	*	WINNEBAGO	28	11
RED ROAD DIST. NO.		ILLINOIS PROJECT		
*(140CS)TS-3				

SCALES:
PLAN: 1"=20'
PROFILE:
1"=20' H
1"=5' V

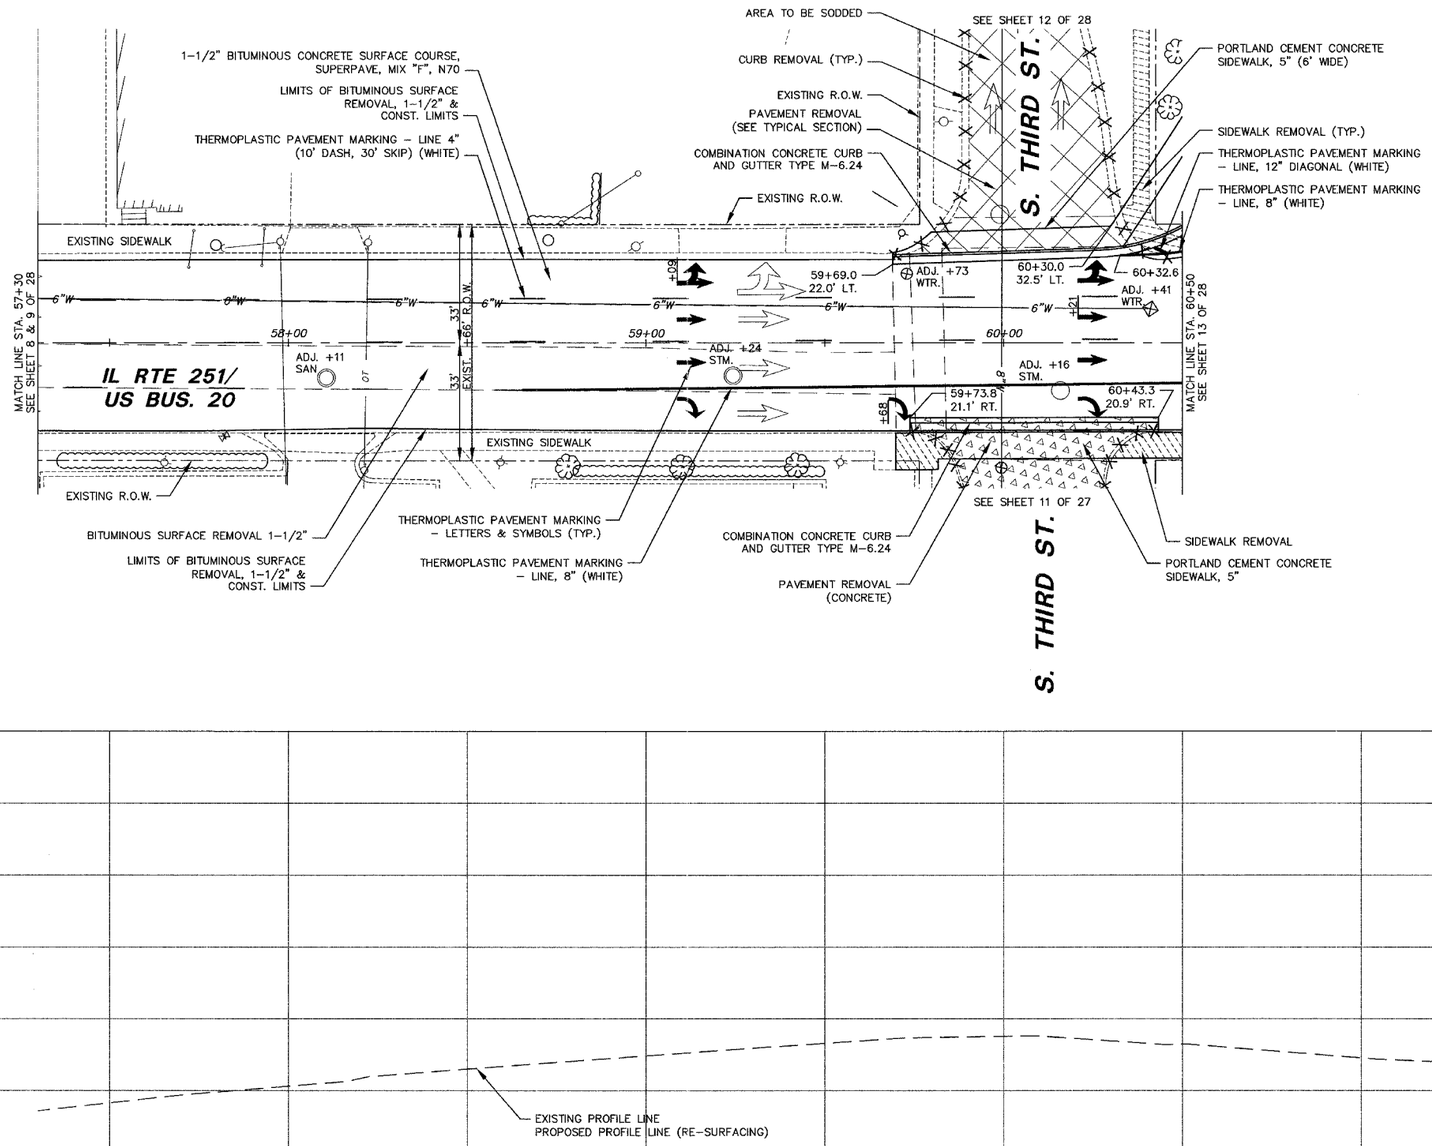

BENCHMARKS

DESCRIPTION	ELEVATION
BM #6: TOP OF SW BOLT ON FIRE HYDRANT AT THE NW CORNER OF WALNUT AND 3rd STREET.	760.64
BM #7: TOP OF SW BOLT ON FIRE HYDRANT AT THE NE CORNER OF WALNUT AND 2nd STREET.	751.59

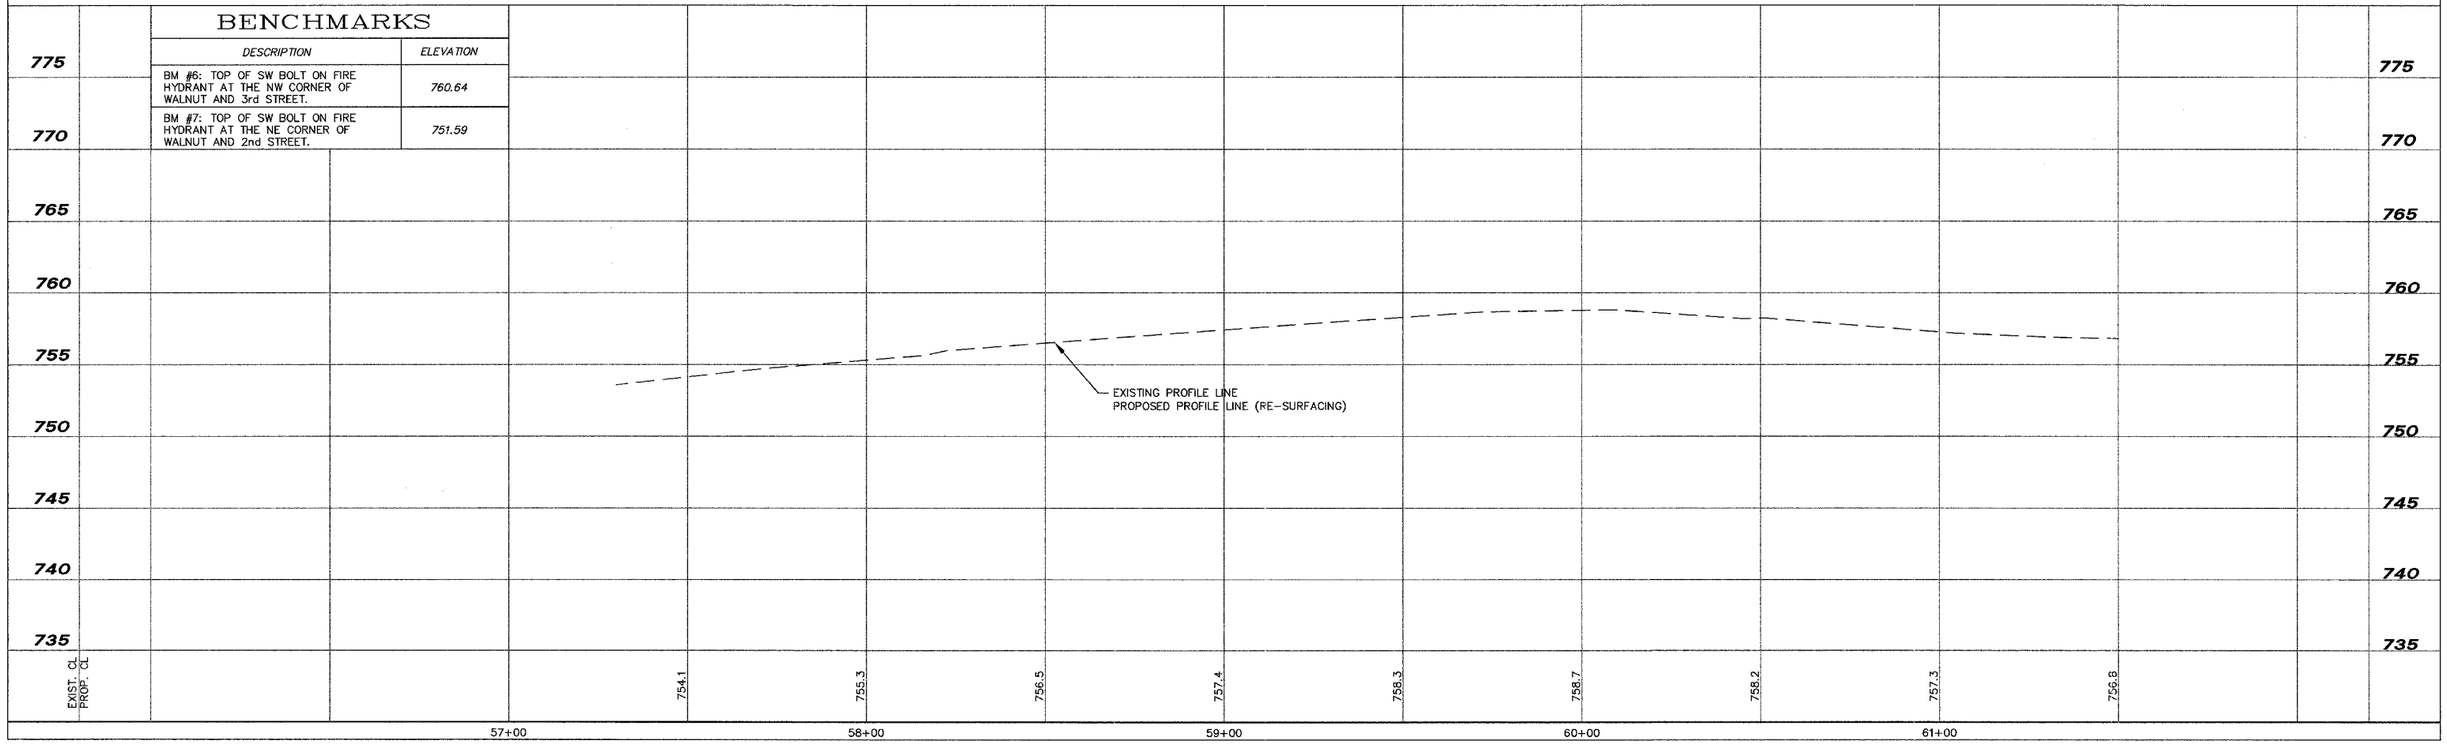

© Copyright 2004 by McClure Engineering Associates, Inc.

REVISIONS		
NO.	ITEM	DATE

PLOTTING SCALE:	1"=1'
DRAWN BY:	BSL
CHECKED BY:	JWH
DATE:	DECEMBER 1, 2004

McCLURE ENGINEERING ASSOCIATES, INC.
7282 Argus Drive Rockford, Illinois 61107
(815) 398-2332 FAX (815) 398-2496
Design Firm License: Illinois #184-000816

PLAN AND PROFILE STA. 55+30 - 60+50

CITY OF ROCKFORD

WALNUT STREET (HES) ROCKFORD, ILLINOIS

FILE NAME: H:\SecondSt.-2004(HES)\Walnutpp1.dwg SEC. 140CS-TS-3 JOB NUMBER: 04-28-04-045

SHEET NO.
11 OF 28