DESIGN		
INT.	DATE	REASON

PLOTS & CHECKS			
INT.	DATE	NO.	REASON

CHECKS		
INT.	DATE	REASON

INDEX OF SHEETS

SHEET NO.	DESCRIPTION
1	COVER SHEET
2	GENERAL NOTES
3	HIGHWAY STANDARDS AND LEGEND
4	COMMITMENTS
5-12	SUMMARY OF QUANTITIES
13-26	TYPICAL SECTIONS
27-67	SCHEDULE OF QUANTITIES
68-73	ALIGNMENT & TIES
74-86	REMOVAL & ADJUSTMENT
87-110	PLAN AND PROFILE SHEETS
111	DETOUR SIGNING
112-118	SUGGESTED STAGES OF CONSTRUCTION AND TRAFFIC CONTROL
119-132	EROSION AND SEDIMENT CONTROL DETAILS
133-178	DRAINAGE AND UTILITIES SHEETS
179-195	TESTHOLES
196-212	RIGHT OF WAY SHEETS
213-237	INTERSECTION DETAILS
238-250	PAVEMENT MARKING DETAILS
251-254	CULVERT DETAILS
255-262	EXISTING BRIDGE PLANS
263-267	DRAINAGE STRUCTURE DETAILS
268-282	SIDEWALK SPECIAL DETAILS
283-286	WATER MAIN DETAILS
287	MAILBOX TURNOUT WITH CURB AND GUTTER
288-300	DISTRICT DETAILS
301-679	CROSS SECTIONS
679A, 679B, 679C	LINCOLN AVENUE

UTILITIES

SUBSURFACE UTILITY ENGINEER (S.U.E) WAS USED ON THIS CONTRACT

SCALES		
	PLAN	1" = 20'
	PROFILE HORIZ.	1" = 20'
	PROFILE VERT.	1" = 5'
	CROSS SECTIONS HORIZ.	1" = 5'
	CROSS SECTIONS VERT.	1" = 2'

FULL SIZE PLANS HAVE BEEN PREPARED USING STANDARD ENGINEERING SCALES, REDUCED SIZED PLANS WILL NOT CONFORM TO STANDARD SCALES, IN MAKING MEASUREMENTS ON REDUCED PLANS, THE ABOVE SCALES MAY BE USED.

J.U.L.I.E.
JOINT UTILITY LOCATION INFORMATION FOR EXCAVATION
1-800-892-0123

CONTRACT NO. 66225

DISTRICT 3 NO. (815)-434-6131
PROJECT ENGINEER: DAN DRAPER
UNIT CHIEF: PAT BRABOY
TOWNSHIP:

STATE OF ILLINOIS
DEPARTMENT OF TRANSPORTATION
DIVISION OF HIGHWAYS

PLANS FOR PROPOSED FEDERAL AID HIGHWAY

FAU 6108 (IL. RTE. 351)
SECTION (70X, 71X)RS-1, (71X-VBR)DM
CITY OF LA SALLE
LA SALLE COUNTY
PROJECT NO. ACF-6108(001)
C-93-006-02

RESURFACING, CURB & GUTTER, STORM SEWERS, INTERSECTION IMPROVEMENTS, AND BRIDGE REMOVAL ON IL 351 FROM 5TH STREET TO 0.29 MILES SOUTH OF CIVIC ROAD

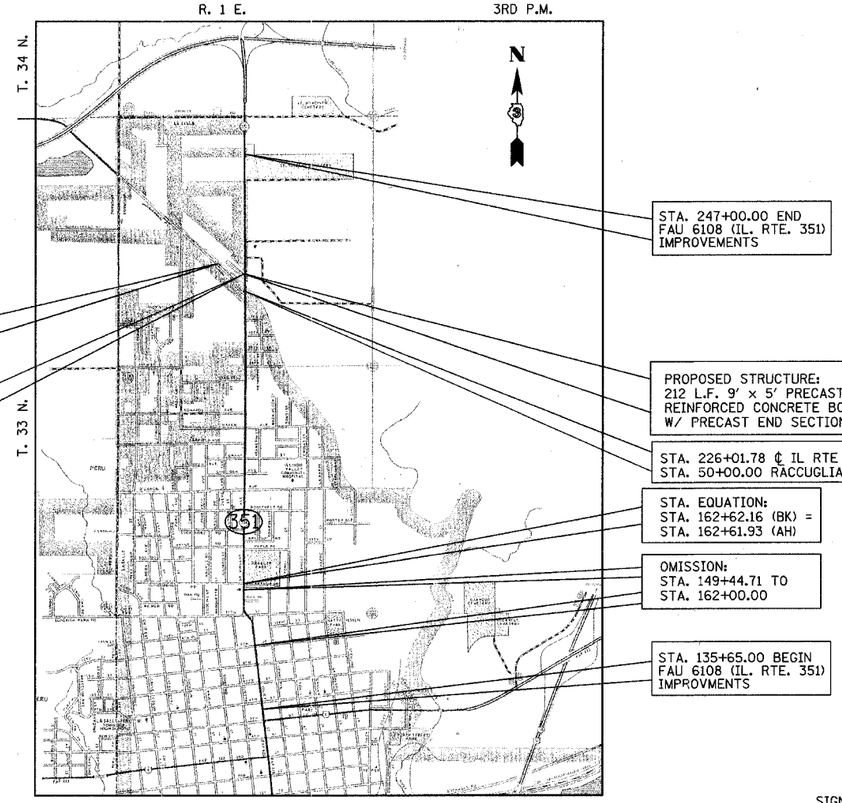

LOCATION MAP
0 1500 3000

DESIGN DESIGNATION = URBAN MINOR ARTERIAL
GROSS LENGTH OF PROJECT = 11,134.77 FEET = 2.109 MILES
NET LENGTH OF PROJECT = 11,134.77 FEET = 2.109 MILES

F.A.U. RTE.	SECTION	COUNTY	TOTAL SHEETS	SHEET NO.
6108	***	LA SALLE	682	1
FED. ROAD DIST. NO.	ILLINOIS	FED. AID PROJECT		

D-93-016-02
P-93-015-00

*** (70X,71X)RS-1, (71X-VBR)DM
CONTRACT NO. 66225

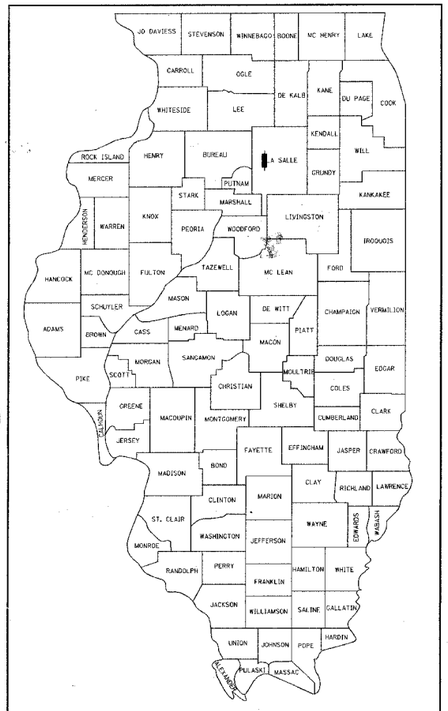

LOCATION OF SECTION INDICATED THUS:-

2004 ADT:
9740 IL RTE. 351 NORTH OF 11th ST. - 35 MPH DESIGN SPEED
10740 IL RTE. 351 SOUTH OF 11th ST. - 35 MPH DESIGN SPEED
6050 IL RTE. 351 SOUTH OF RACCUGLIA DR. - 35 MPH DESIGN SPEED
5050 IL RTE. 351 NORTH OF RACCUGLIA DR. - 45 MPH DESIGN SPEED
2060 RACCUGLIA DR. WEST OF IL RTE. 351 - 45 MPH DESIGN SPEED
4110 IL RTE. 351 SOUTH OF CIVIC ROAD - 45 MPH DESIGN SPEED
5500 IL RTE. 351 NORTH OF CIVIC ROAD - 45 MPH DESIGN SPEED
6110 CIVIC ROAD WEST OF IL RTE. 351 - 30 MPH DESIGN SPEED
1450 CIVIC ROAD EAST OF IL RTE. 351 - 30 MPH DESIGN SPEED

PC = 96% SU = 3% MU = 1%

STATE OF ILLINOIS
DEPARTMENT OF TRANSPORTATION
DIVISION OF HIGHWAYS

SUBMITTED December 21 20 04
John P. Kuhn
DISTRICT ENGINEER
20
ENGINEER OF PROJECT DEVELOPMENT AND IMPLEMENTATION
December 20 05
Mike Hine
ENGINEER OF DESIGN AND ENVIRONMENT
December 20 05
Victor Modeer
DIRECTOR, DIVISION OF HIGHWAYS

062-050971
REGISTERED PROFESSIONAL ENGINEER OF ILLINOIS
WILLIAM C. BOYD

SIGNED: William C. Boyd
DATE: 12/03/04
EXPIRES: 11/30/05

PLANS PREPARED BY:
GREENE & BRADFORD, INC.
OF SPRINGFIELD
CONSULTING ENGINEERS
TRANSPORTATION DEPTS.
2340 S. 6th STREET, SPRINGFIELD, IL 62703
PROFESSIONAL DESIGN FIRM - NO. 184.001029
PROFESSIONAL & STRUCTURAL ENGINEERING CORPORATION
(217) 753-3804 - (217) 753-3811 (FAX) - GBSPI@GREENEANDBRADFORD.COM

REVISION	DATE	BY

COMPUTER FILE NO. COV-50
PROJECT: 01194_B_S 11/26/03-MDS

"PRINTED BY THE AUTHORITY OF THE STATE OF ILLINOIS"