DESIGN		
INT.	DATE	REASON

PLOTS & CHECKS		
INT.	DATE	NO. REASON

CHECKS		
INT.	DATE	REASON

F.A.U RTE.	SECTION	COUNTY	TOTAL SHEETS	SHEET NO.
6108	•••	LA SALLE	679	13
STA. ———	TO STA. ———			
FED. ROAD DIST. NO.	ILLINOIS	FED. AID PROJECT		

••• (70X,71X)RS-1, (71X-VBR)DM
CONTRACT NO. 66225

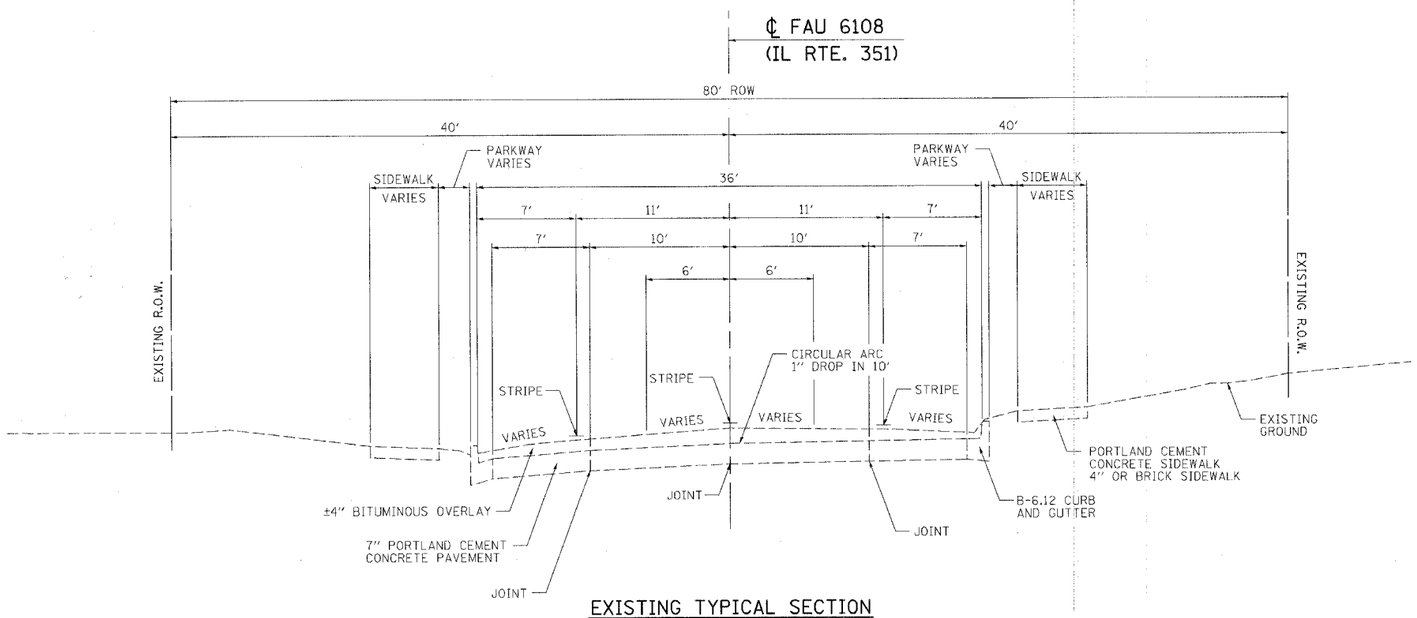

EXISTING TYPICAL SECTION

STA. 135+65 TO STA. 145+50

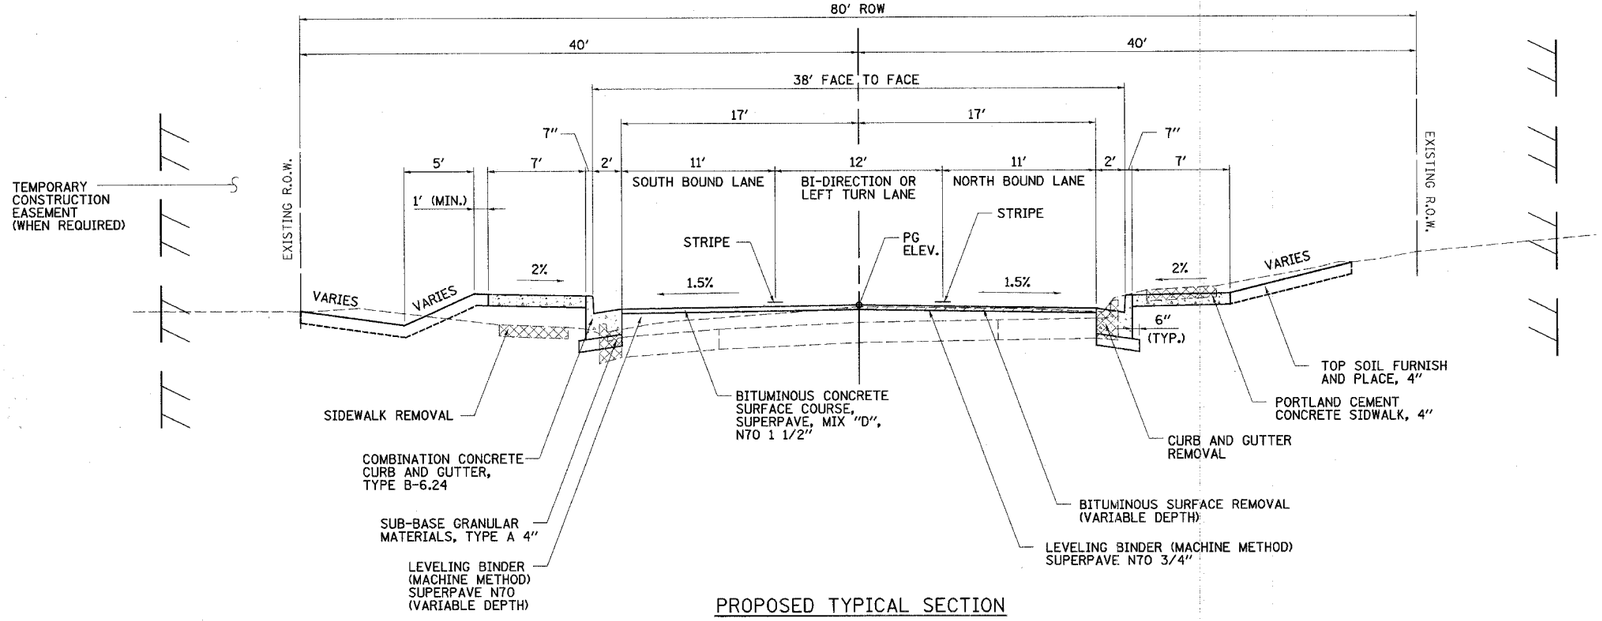

PROPOSED TYPICAL SECTION

STA. 135+65 TO STA. 145+50

	SUPERPAVE BINDER FOR BASE COURSE WIDENING	SUPERPAVE LEVEL BINDER	SUPERPAVE SURFACE	SUPERPAVE SHOULDERS
PG GRADE	PG64-22	PG64-22	PG64-22	PG58-22
MAX % RAP ALLOWABLE ••	25%	15%	10%	25%
DESIGN AIR VOIDS	3.0% @ N50	4.0% @ N70	4.0% @ N70	2.0% @ N50
MIXTURE COMPOSITION	IL 19.0	IL 9.5	IL 12.5 OR IL 9.5	BAM
FRICTION AGGREGATE	-	-	MIXTURE D	-
PLANT CONTROL LIMITS	CLASS I	CLASS I	CLASS I	NON-CLASS I
DENSITY CONTROL METHOD	CORES	-	CORRELATION	% GROWTH CURVE

•• IF RAP OPTION IS SELECTED, THE ASPHALT CEMENT GRADE MAY NEED TO BE ADJUSTED. THIS WILL BE DETERMINED BY THE ENGINEER.

REVISIONS	
NAME	DATE

ILLINOIS DEPARTMENT OF TRANSPORTATION

TYPICAL SECTIONS
FAU 6108 (IL RTE. 351)
SEC. (70X,71X)RS-1, (71X-VBR)DM
LA SALLE COUNTY

SCALE: VERT.
HORIZ.
DATE: 03/12/04

DRAWN BY: BISHOP
DESIGNED BY: KUNTZMAN
CHECKED BY: COLBROOK

GREENE & BRADFORD, INC. (OF SPRINGFIELD)
CONSULTING ENGINEERS
2160 CONSTITUTION DRIVE
SPRINGFIELD, ILLINOIS 62703
PROFESSIONAL & STRUCTURAL ENGINEERING CORPORATION
(217) 793-3884, (217) 793-3219 (FAX) e-mail: GREENE.BRADFORD@GBPA.COM

COMPUTER FILE NO.
TYPICALS-1
PROJECT: 01194.B_S
04/26/04-RPB

IDOTPL-5 1"=5' 8/07/00

FAU 6108 (IL. RTE. 351) LA SALLE COUNTY

\\per_p\comm_per\typicals.dgn 12/27/2004 3:32:45 PM User = gmag