F.A.U RTE.	SECTION	COUNTY	TOTAL SHEETS	SHEET NO.
6108	***	LA SALLE	679	105

STA. 222+00 TO STA. 227+00

FED. ROAD DIST. NO. | ILLINOIS | FED. AID PROJECT

*** (70X,71X)RS-1, (71X-VBR)DM
CONTRACT NO. 66225

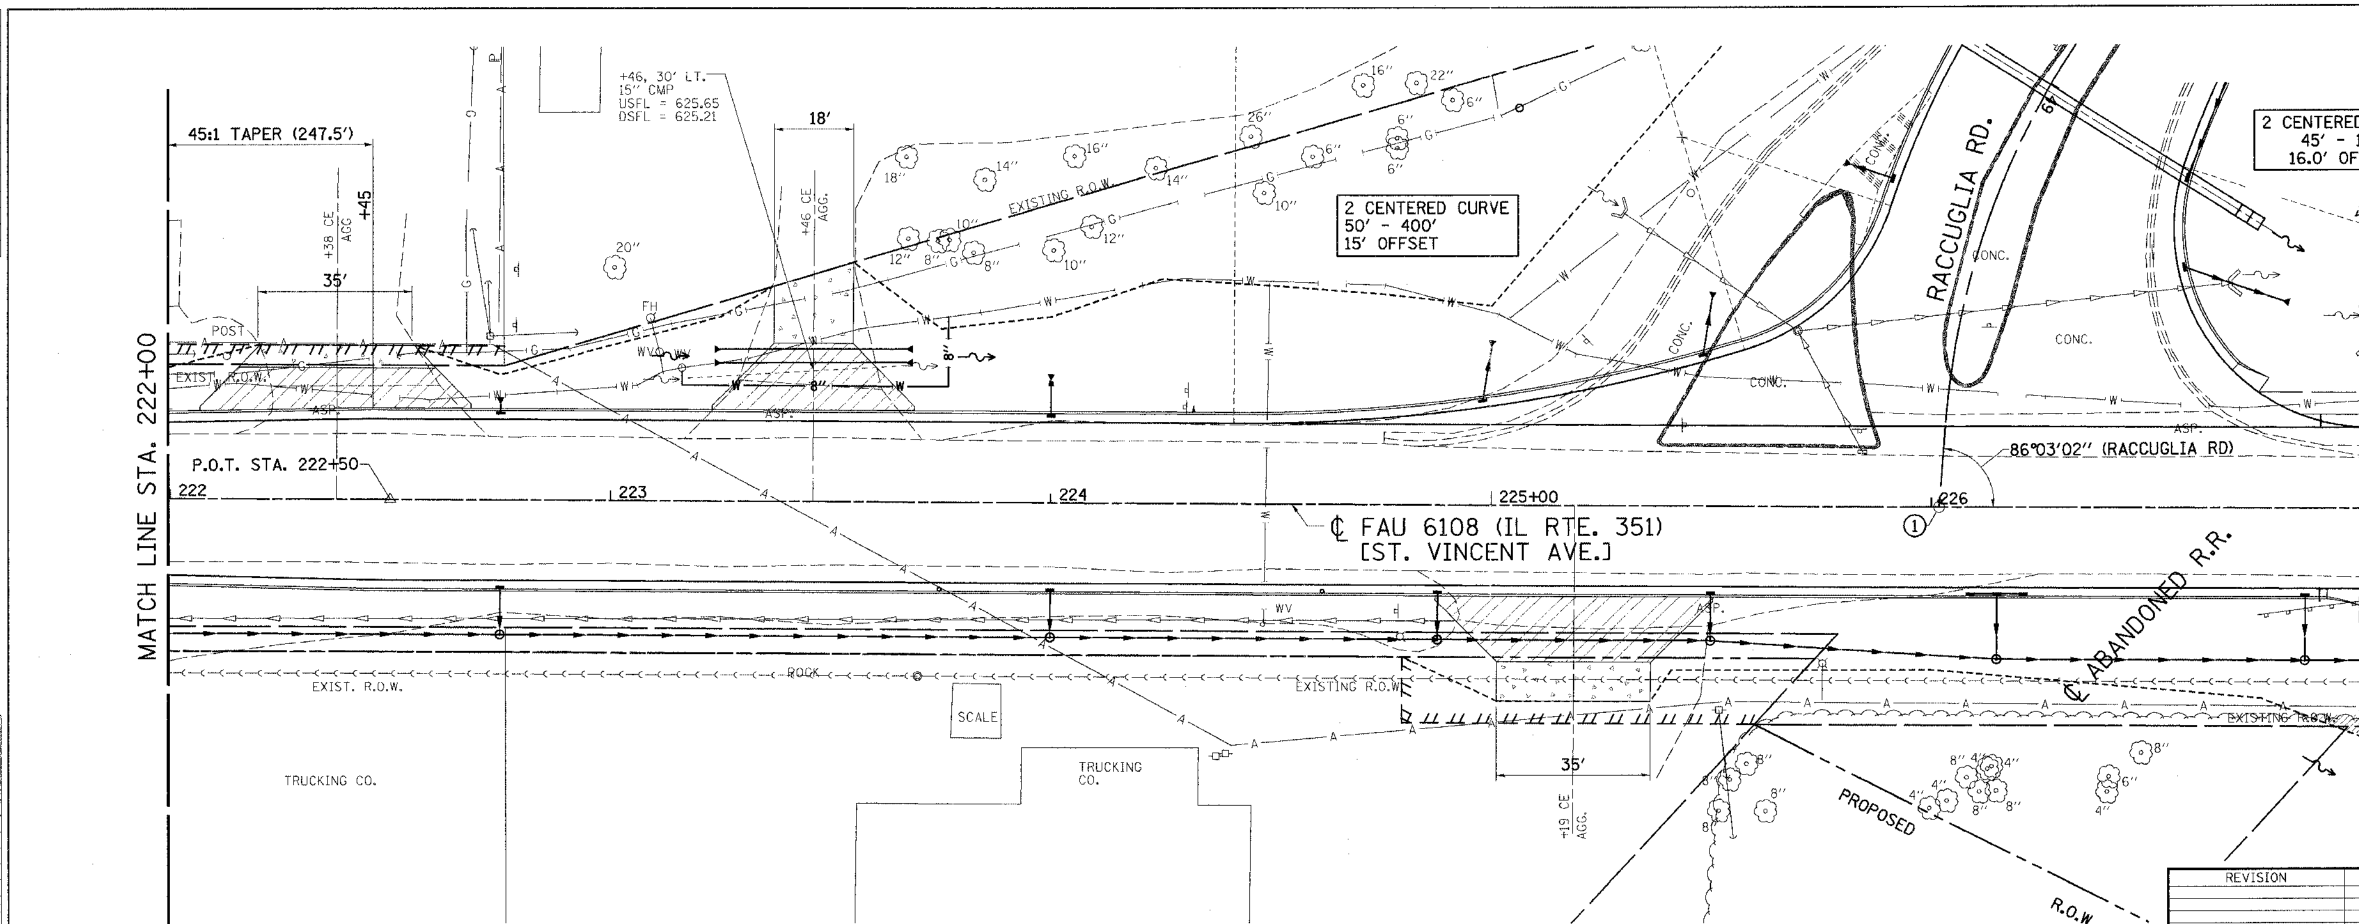

Z

0 20 40
SCALE IN FEET

① STA. 226+01.78 (IL. RTE. 351) =
STA. 50+00 (RACCUGLIA ROAD)

REVISION	DATE	BY

GREENE & BRADFORD, INC.
OF SPRINGFIELD
CONSULTING ENGINEERS
3501 CONSTITUTION DRIVE
SPRINGFIELD, ILLINOIS 62707
PROFESSIONAL DESIGN FIRM NO. 184-001179
PROFESSIONAL & STRUCTURAL ENGINEERING CORPORATION

COMPUTER FILE NO.
PLN351G-01

PROJECT: 01194_B_S
04/01/04-RPB

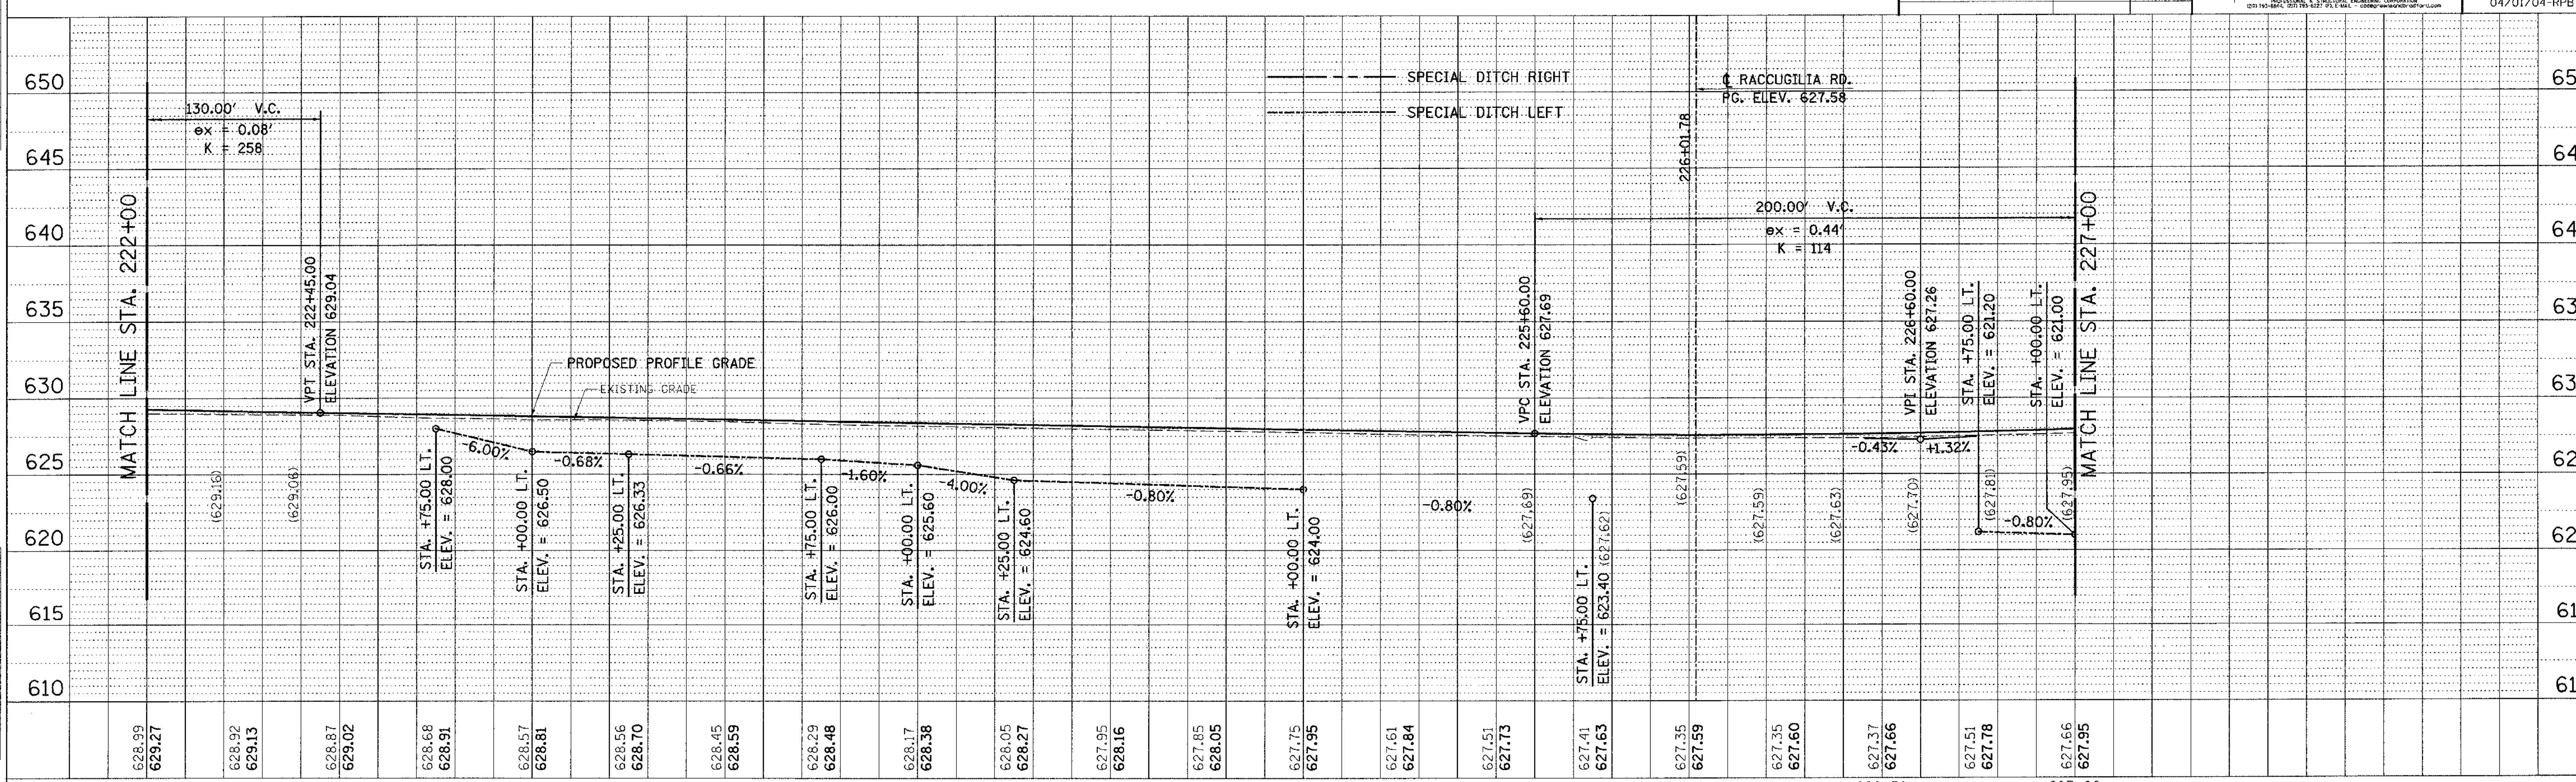

IDOTEPP - 1:1 8/25/98

FAU RTE. 6108 (IL. RTE. 351) LA SALLE CO.