DESIGN		
INT.	DATE	REASON

PLOTS & CHECKS			
INT.	DATE	NO.	REASON

CHECKS		
INT.	DATE	REASON

FILE NAME = $FILE$
PLOT SCALE = DIsc$e$ DRV = $PLOTTER$
PLOT DATE = $DATE$
PLOT TIME = $TIME$
OPERATOR = $USER$

F.A.U. RTE.	SECTION	COUNTY	TOTAL SHEETS	SHEET NO.
6108	***	LA SALLE	679	153
STA. 187+00		TO STA. 192+00		
FED. ROAD DIST. NO.	ILLINOIS	FED. AID PROJECT		

*** (70X,71X)RS-1, (71X-VBR)DM
CONTRACT NO. 66225

SCALE IN FEET
0 20 40

(275)
STA. 191+82, 26' RT.
MANHOLES, TYPE A,
4'-DIAMETER, TYPE 1 FRAME,
CLOSED LID
RIM = 627.00
FL (N) = 622.55
FL (S) = 622.55
FL (W)= 623.10

(276)
STA. 191+82, 14.5' LT.
INLETS, TYPE A,
TYPE 3 FRAME AND GRATE
EP = 626.50
FL = 623.50

(277)
STA. 191+82, 14.5' RT.
INLETS, TYPE B,
TYPE 3 FRAME AND GRATE
EP = 626.50
FL (W) = 623.21
FL (E) = 623.21

(278)
STA. 190+98, 26' RT.
MANHOLES, TYPE A,
4'-DIAMETER, TYPE 1 FRAME,
CLOSED LID
RIM = 625.90
FL (N) = 621.29
FL (S) = 621.29
FL (W) = 621.68

(279)
STA. 190+98, 14.5' LT.
INLETS, TYPE A,
TYPE 3 FRAME AND GRATE
EP = 625.48
FL = 622.48

(280)
STA. 190+98, 14.5' RT.
INLETS, TYPE B,
TYPE 3 FRAME AND GRATE
EP = 625.48
FL (E) = 621.90
FL (W) = 621.90

(281)
STA. 190+46, 26' RT.
MANHOLES, TYPE A,
4'- DIAMETER,
TYPE 8 GRATE
RIM = 625.00
FL (N) = 620.51
FL (S) = 620.51
FL (SW) = 621.16

(282)
STA. 190+26, 14.5' LT.
INLETS, TYPE A,
TYPE 3 FRAME AND GRATE
EP = 624.68
FL = 621.68

(283)
STA. 190+26, 14.5' RT.
INLETS, TYPE B,
TYPE 3 FRAME AND GRATE
EP = 624.68
FL (W) = 621.39
FL (NE) = 621.39

(284)
STA. 189+44, 26' RT.
MANHOLES, TYPE A,
4'-DIAMETER,
TYPE 8 GRATE
RIM = 623.10
FL (S) = 619.08
FL (N) = 619.08
FL (NE) = 620.54
FL (W) = 620.07

(285)
STA. 189+88, 41.5' RT.
INLETS, TYPE A,
TYPE 3 FRAME AND GRATE
EP = 623.80
FL = 620.80

(286)
STA. 189+60.90, 41.5' RT.
INLETS, TYPE B,
TYPE 3 FRAME AND GRATE
EP = 623.66
FL (N) = 620.54
FL (SW) = 620.54

(287)
STA. 189+86.11, 42.5' LT.
INLETS, TYPE A,
TYPE 3 FRAME AND GRATE
EP = 623.91
FL = 621.91

(288)
STA. 189+59.69, 42.5' LT.
INLETS, TYPE A,
TYPE 3 FRAME AND GRATE
EP = 623.91
FL (N) = 621.65
FL (SE) = 621.65

(289)
STA. 189+17, 14.5' LT.
INLETS, TYPE A,
TYPE 3 FRAME AND GRATE
EP = 623.23
FL (NW) = 621.23
FL (E) = 621.23

(290)
STA. 189+17, 14.5' RT.
INLETS, TYPE B,
TYPE 15 FRAME AND LID
EP = 623.23
FL (W) = 620.65
FL (NE) = 620.65

(291)
STA. 187+88, 26' RT.
MANHOLES, TYPE A,
4'-DIAMETER, TYPE 8 GRATE
RIM = 620.60
FL (W) = 617.43
FL (S) = 616.74
FL (N) = 616.74

(291A)
STA. 188+75, 27' RT.
MANHOLES, TYPE A,
4'-DIAMETER, TYPE 8 GRATE
RIM = 622.40
FL (N) = 618.05
FL (S) = 618.05

(291B)
STA. 188+25, 27' RT.
MANHOLES, TYPE A,
4'-DIAMETER, TYPE 8 GRATE
RIM = 621.20
FL (N) = 617.30
FL (S) = 617.30

(292)
STA. 187+88, 14.5' LT.
INLETS, TYPE A,
TYPE 3 FRAME AND GRATE
EP = 620.55
FL = 617.55

(293)
STA. 187+88, 14.5' RT.
INLETS, TYPE B,
TYPE 3 FRAME AND GRATE
EP = 620.55
FL (E) = 617.46
FL (W) = 617.46

(108) STA. 189+73.01, 35.94' LT.
EXISTING MANHOLE - SANITARY
RIM=624.00
FL W=615.78
FL E=615.78
FL N=611.42
MANHOLE TO BE ADJUSTED
RIM = 624.14

(109) STA. 189+83.81, 35.79' LT.
EXISTING INLET-STORM
EP=623.88
FL=620.08
INLET TO BE REMOVED

(110) STA. 190+03.96, 11.98' LT.
EXISTING INLET-STORM
EP=624.12
FL=621.96
INLET TO BE REMOVED

(111) STA. 190+04.56, 12.66' RT.
EXISTING INLET-STORM
EP=624.14
FL=621.69
INLET TO BE REMOVED

(112) STA. 189+73.49, 20.04' RT.
EXISTING MANHOLE-SANITARY
RIM=623.89
FL S=604.46
FL N=604.46
FL W=615.13
MANHOLE TO BE ADJUSTED
RIM = 624.09

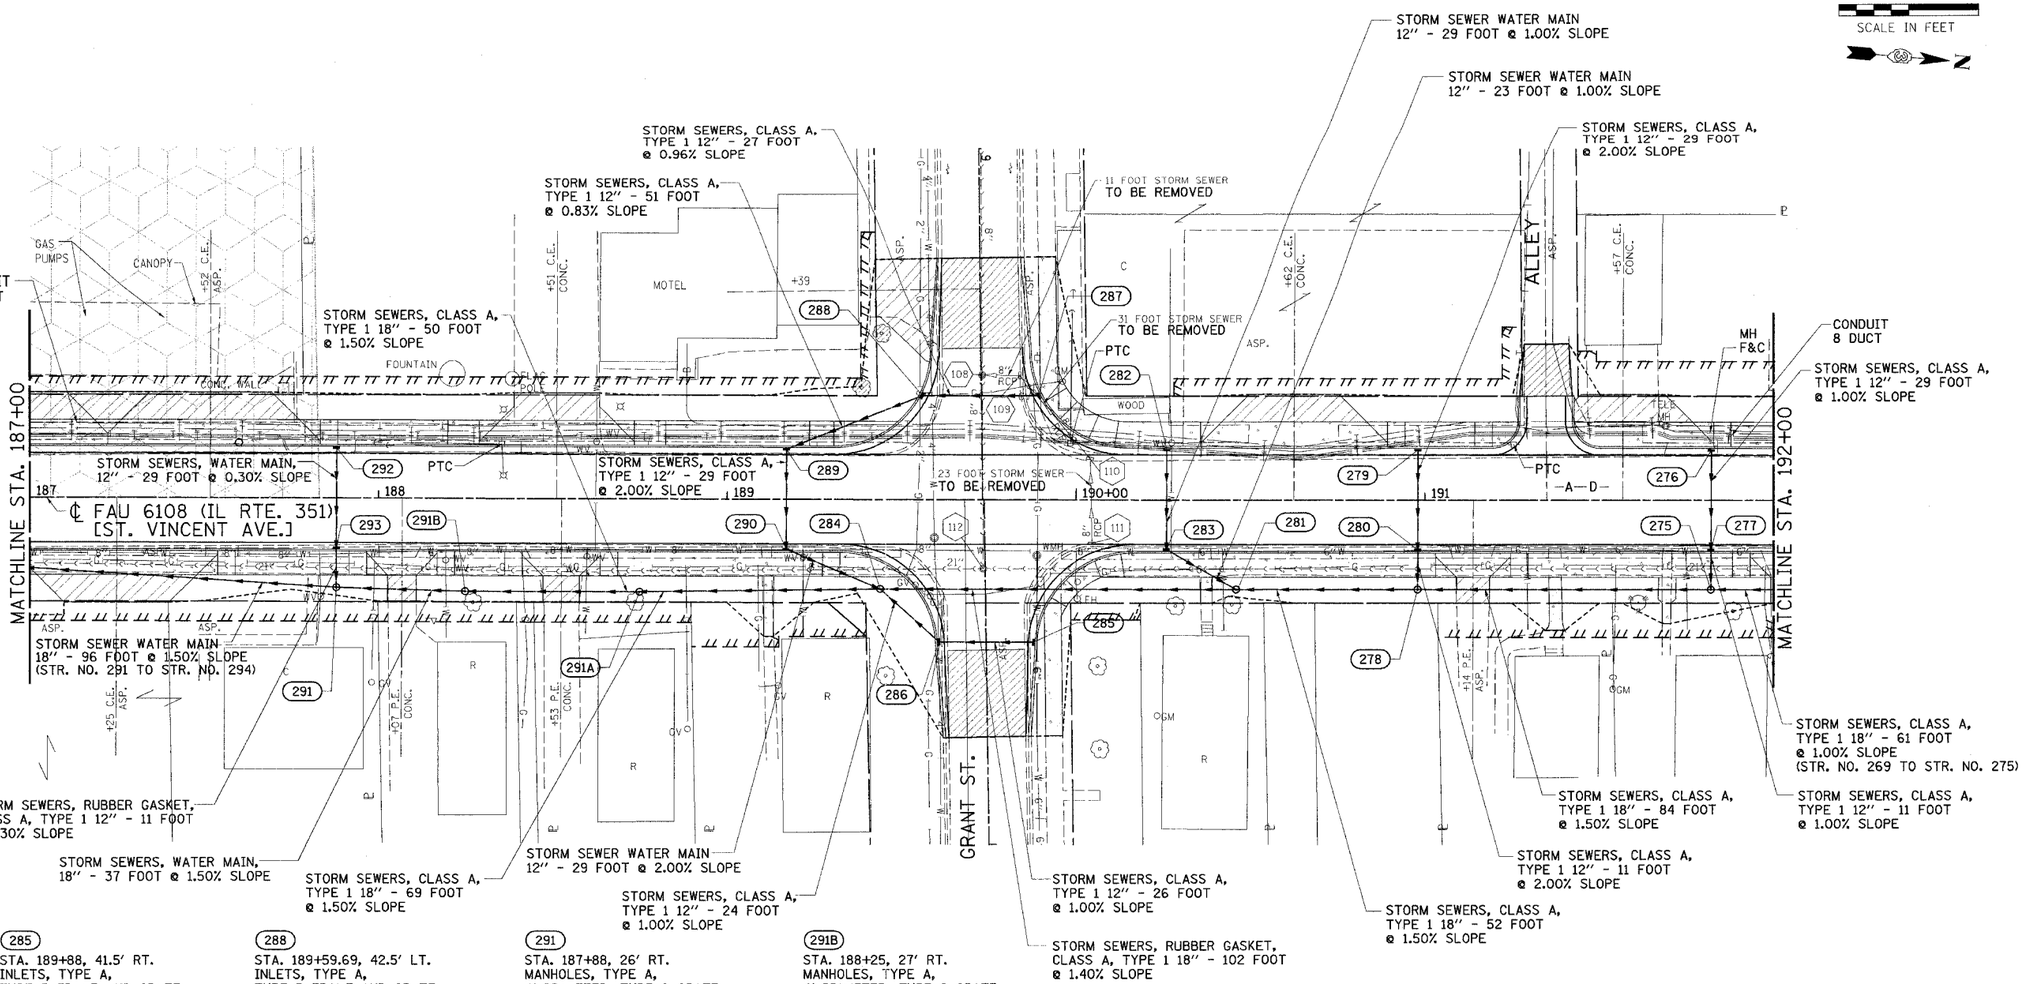

CONTAMINATION SITE:
EXCAVATION NOT TO EXCEED LISTED DEPTH UNLESS APPROVED BY ENGINEER.
0'
2'
3'
4'
6'

REVISIONS	
NAME	DATE
MABUS	09/10/03

ILLINOIS DEPARTMENT OF TRANSPORTATION

DRAINAGE & UTILITIES PLAN

FAU 6108 (IL. RTE. 351)
SECTION (70X, 71X)RS-1, (71X-VBR)DM
LASALLE COUNTY

SCALE: VERT.
HORIZ.
DATE: 06/06/03

DRAWN BY: MABUS
DESIGNED BY: BOTT
CHECKED BY: COLBROOK

GREENE & BRADFORD, INC. (OF SPRINGFIELD)
CONSULTING ENGINEERS
PROFESSIONAL DESIGN FIRM NO. 184-001175
PROFESSIONAL & STRUCTURAL ENGINEERING CORPORATION
(217) 793-8841, (217) 793-9327 FTS 8-WATS - GGBSP@WORLDNET.ATT.NET-G.COM

COMPUTER FILE NO. SS351D-03
PROJECT: 01194_B_S 04/27/04-RPB

IDOTPL-20 1"=20' 8/07/00

DRAINAGE & UTILITIES - FAU RTE. 6108 (IL RTE. 351) LASALLE CO.

C:\Users\bcolbrook\Desktop\SS351D.dgn 12/28/2004 1:37:04 PM (User Preference)