DESIGN		
INT.	DATE	REASON

PLOTS & CHECKS			
INT.	DATE	NO.	REASON

CHECKS		
INT.	DATE	REASON

FILE NAME = $FILE$
PLOT SCALE = $SCALE$
PLOT DATE = $DATE$
PLOT TIME = $TIME$
OPERATOR = $USER$
PLOTTER$ = $PLOTTER$
DRV = DRV

F.A.U. RTE.	SECTION	COUNTY	TOTAL SHEETS	SHEET NO.
6108	***	LA SALLE	679	171
STA. 232+00		TO STA. 237+00		
FED. ROAD DIST. NO.	ILLINOIS	FED. AID PROJECT		

*** (70X,71X)RS-1, (71X-VBR)DM
CONTRACT NO. 66225

SCALE IN FEET 0 20 40

181B STA. 253+22.45, 63.09' LT.
MH-SAN
RIM=623.93

181C STA. 235+93.49, 65.69' LT.
MH-SAN
RIM=626.15

181H STA. 234+60, 35.00' LT.
MH-SANITARY
RIM=628.64
FL N=613.02
FL S=613.02

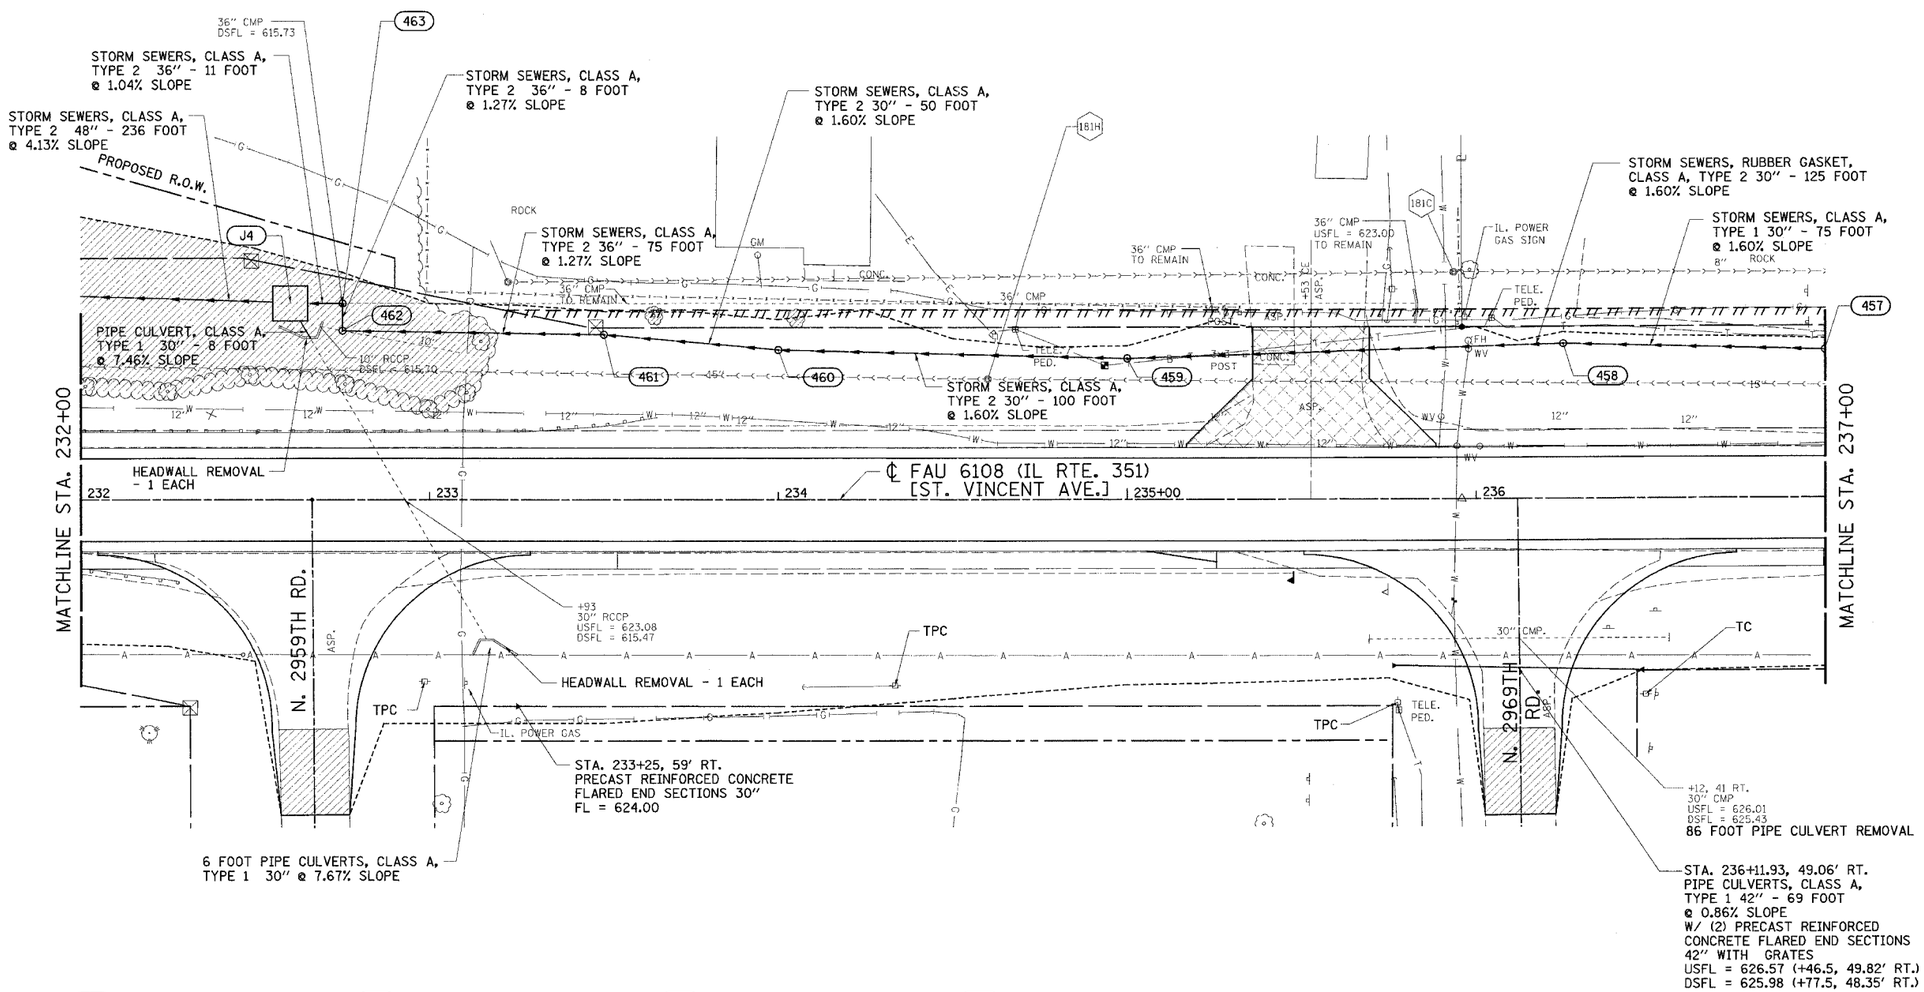

457
STA. 237+00, 43' LT.
MANHOLES, TYPE A,
4'-DIAMETER, TYPE 8 GRATE
RIM = 627.40
FL (N) = 622.80
FL (S) = 622.30

458
STA. 236+25, 45' LT.
MANHOLES, TYPE A,
4'-DIAMETER, TYPE 8 GRATE
RIM = 626.75
FL (S) = 621.10
FL (N) = 621.10

459
STA. 235+00, 41' LT.
MANHOLES, TYPE A,
4'-DIAMETER, TYPE 8 GRATE
RIM = 628.00
FL (S) = 619.10
FL (N) = 619.10

460
STA. 234+00, 43.5' LT.
MANHOLES, TYPE A,
4'-DIAMETER, TYPE 8 GRATE
RIM = 625.40
FL (S) = 617.50
FL (N) = 617.50

461
STA. 233+50, 48' LT.
MANHOLES, TYPE A,
5'-DIAMETER, TYPE 8 GRATE
RIM = 624.00
FL (N) = 616.70
FL (S) = 616.20

462
STA. 232+75, 49.15' LT.
MANHOLES, TYPE A,
5'-DIAMETER
TYPE 1 FRAME,
CLOSED LID
RIM = 624.00
FL (W) = 615.25
FL (N) = 615.70

463
STA. 232+75, 57' LT.
MANHOLES, TYPE A,
6'-DIAMETER, TYPE 8 GRATE
RIM = 621.60
FL (S) = 615.15
FL (E) = 615.62

J4
STA. 232+60, 57' LT.
DROP BOX
8' x 8'
FL (48") = 614.00
FL (36") = 615.00
INV = 613.50
SEE SHEET NO. 266

CONTAMINATION SITE:
EXCAVATION NOT TO EXCEED LISTED DEPTH UNLESS APPROVED BY ENGINEER.

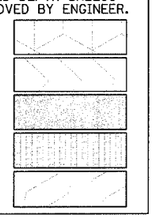

REVISIONS	
NAME	DATE
MABUS	10/12/03

ILLINOIS DEPARTMENT OF TRANSPORTATION

DRAINAGE & UTILITIES PLAN

FAU 6108 (IL. RTE. 351)
SECTION (70X, 71X)RS-1, (71X-VBR)DM
LASALLE COUNTY

SCALE: VERT.
HORIZ.
DATE: 06/06/03

DRAWN BY: MABUS
DESIGNED BY: BOTT
CHECKED BY: COLBROOK

GREENE & BRADFORD, INC.
OF SPRINGFIELD
CONSULTING ENGINEERS
1504 STADDEN DRIVE
SPRINGFIELD, ILLINOIS 62703
PROFESSIONAL DESIGN FIRM: ILL.184-001173
PROFESSIONAL & STRUCTURAL ENGINEERING CORPORATION
(217) 793-8894, (877) 793-8327 FTL & MKL • GBSPRINGFIELD@GBTEAM.COM

COMPUTER FILE NO.
SS351G-03
PROJECT: 01194.B_S
04/27/04-RPB

IDOTPL-20 1"=20' 8/07/00