DESIGN		
INT.	DATE	REASON

PLAN — SURVEYED / PLOTTED / ALIGNMENT CHECKED / RT. OF WAY CHECKED / COORD. FILE NAME / NOTE BOOK / NO. / BY / DATE

PLOTS & CHECKS		
INT.	DATE NO.	REASON

PROFILE — SURVEYED / PLOTTED / GRADES CHECKED / DATA NOTED / PROCTOR NOTATING CHKD / NOTE BOOK / NO. / BY / DATE

CHECKS		
INT.	DATE	REASON

F.A.U. RTE.	SECTION	COUNTY	TOTAL SHEETS	SHEET NO.
6108	•••	LASALLE	679	174
STA. 237+00		TO STA. 242+00		
FED. ROAD DIST. NO.	ILLINOIS	FED. AID PROJECT		

••• (70X,71X)RS-1, (71X-VBR)DM
CONTRACT NO. 66225

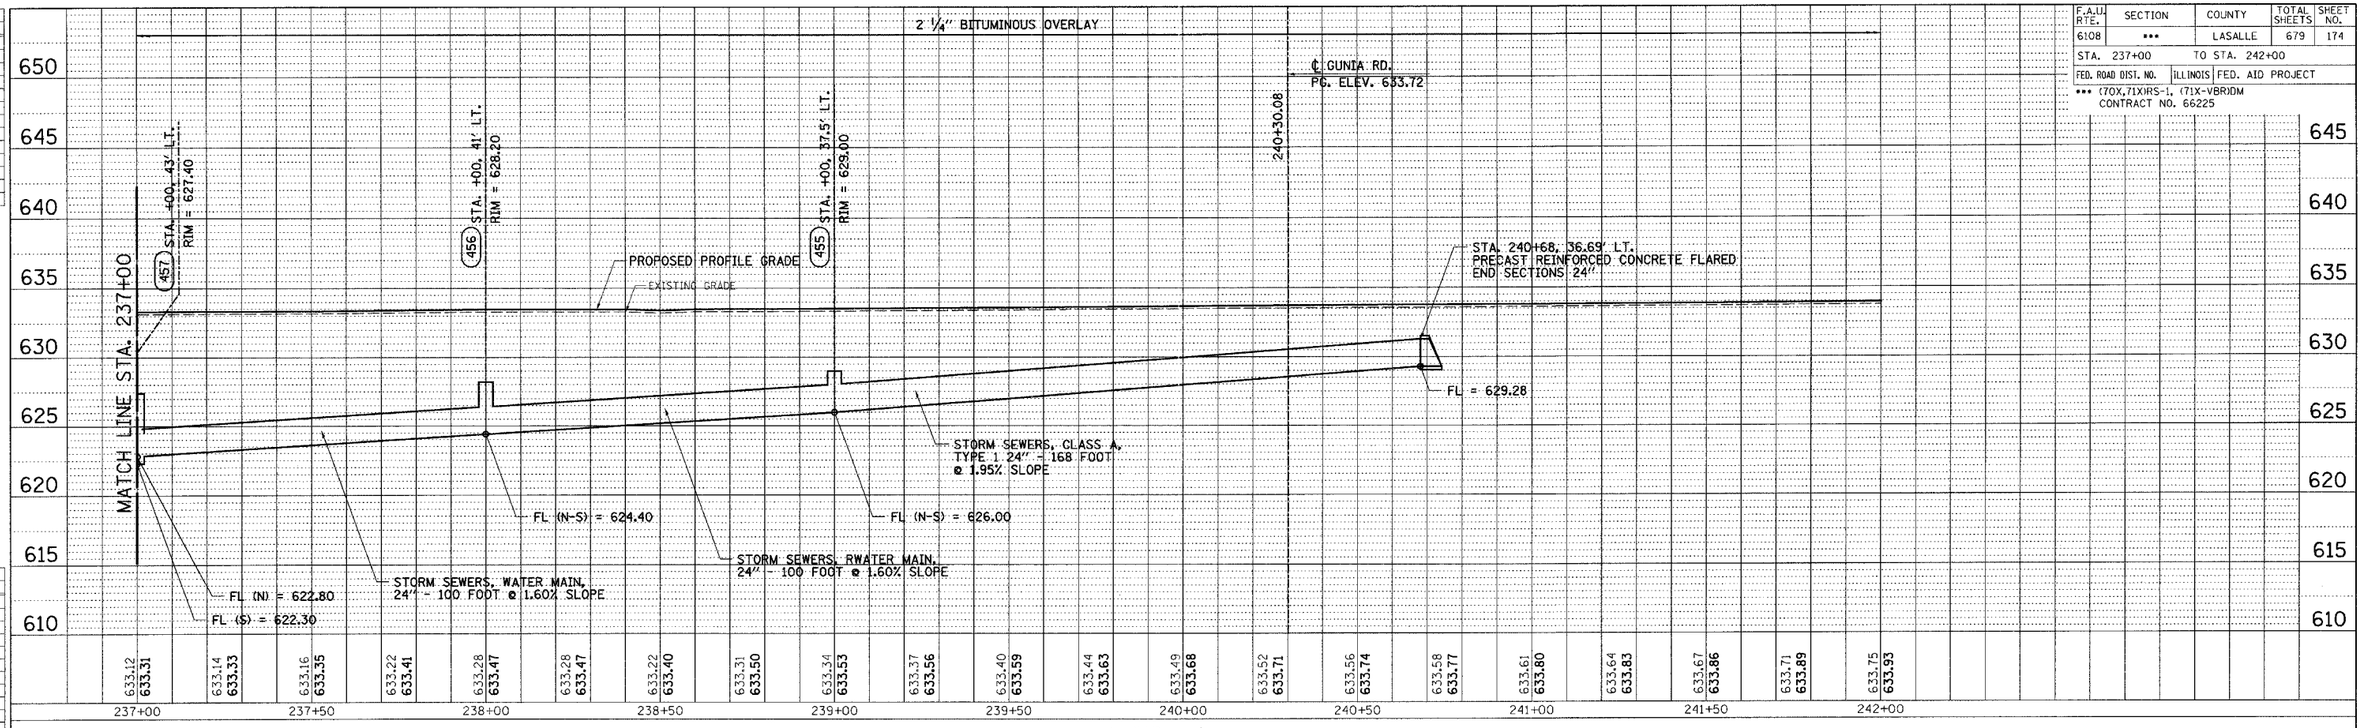

LEFT PROFILE

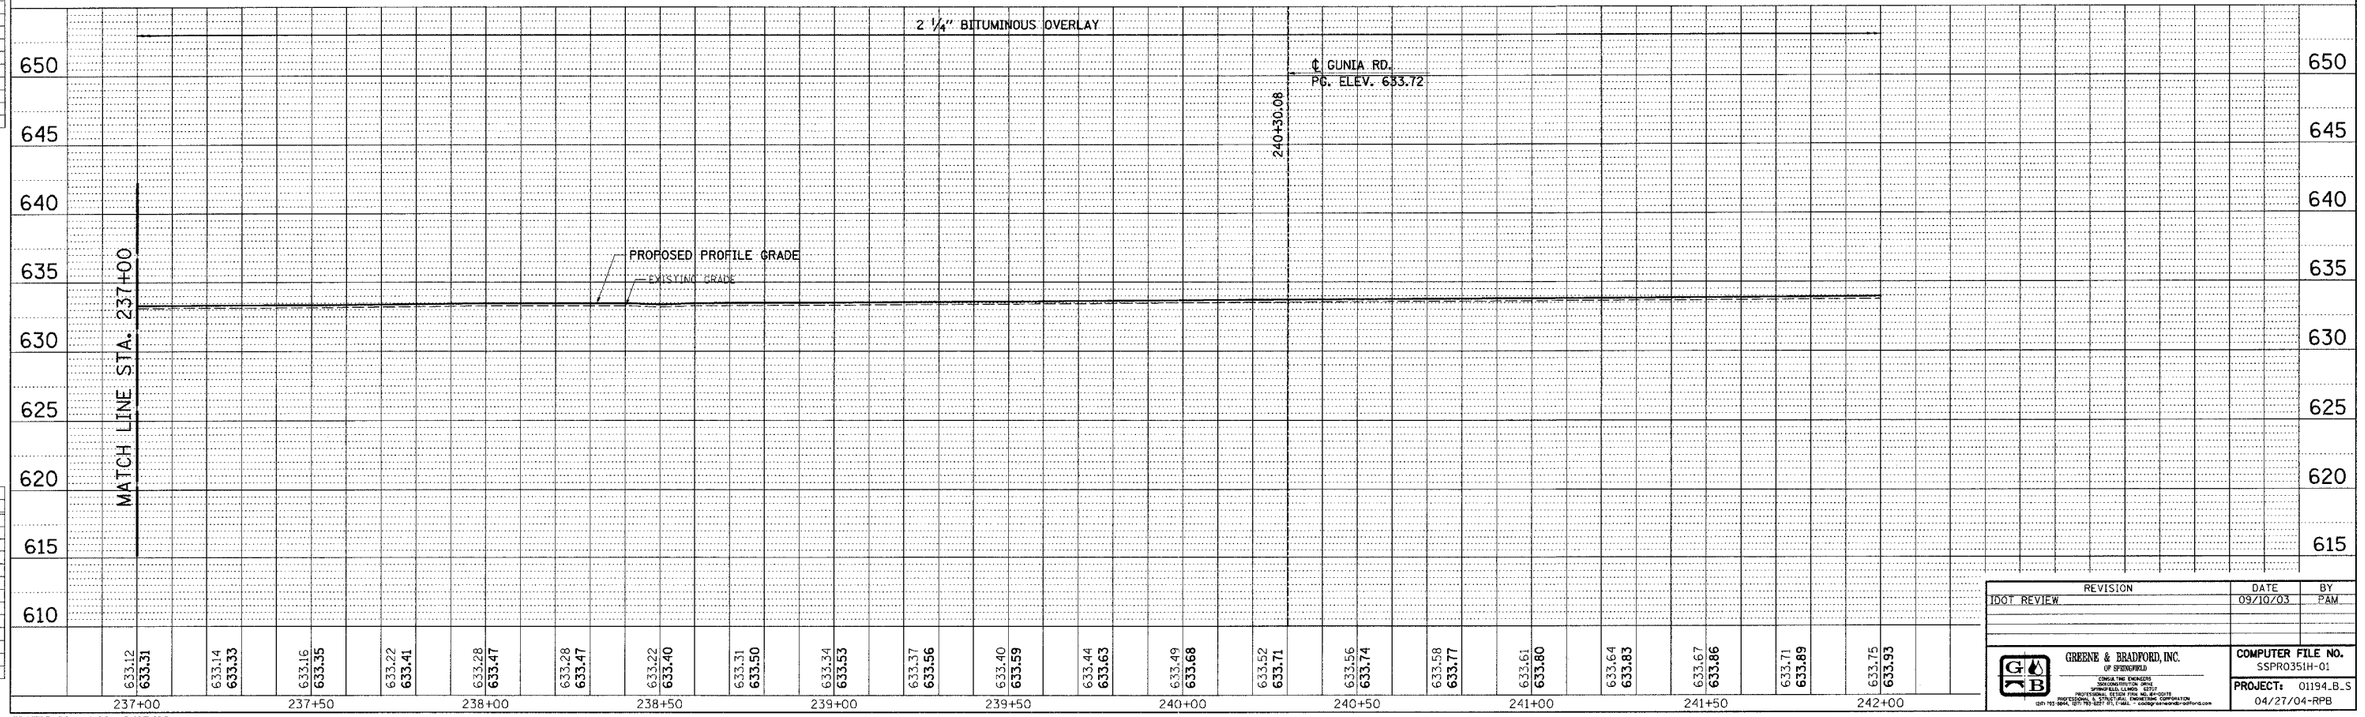

RIGHT PROFILE

REVISION	DATE	BY
IDOT REVIEW	09/10/03	PAM

GREENE & BRADFORD, INC. (OF SPRINGFIELD)
CONSULTING ENGINEERS
TRANSPORTATION DEVELOPMENT
PROFESSIONAL & STRUCTURAL ENGINEERING CORPORATION
(217) 793-9494, (217) 793-9497 (FAX), E-MAIL - postoffice@greene-bradford.com

COMPUTER FILE NO.	
SSPR0351H-01	
PROJECT:	01194.B_S
	04/27/04-RPB

IDOTPP-20 - 1:20 8/07/00

DRAINAGE & UTILITIES - FAU 6108 (IL. RTE. 351) LASALLE COUNTY

\\south part\ssprc351h.dgn 12/27/2004 8:27:02 PM User = greg