F.A.U. RTE.	SECTION	COUNTY	TOTAL SHEETS	SHEET NO.
6108	***	LA SALLE	679	232
STA.		TO STA.		
FED. ROAD DIST. NO. 3	ILLINOIS	FED. AID PROJECT		

*** (70X,71X)RS-1, (71X-VBR)DM
CONTRACT NO. 66225

N

0 10 20
SCALE IN FEET

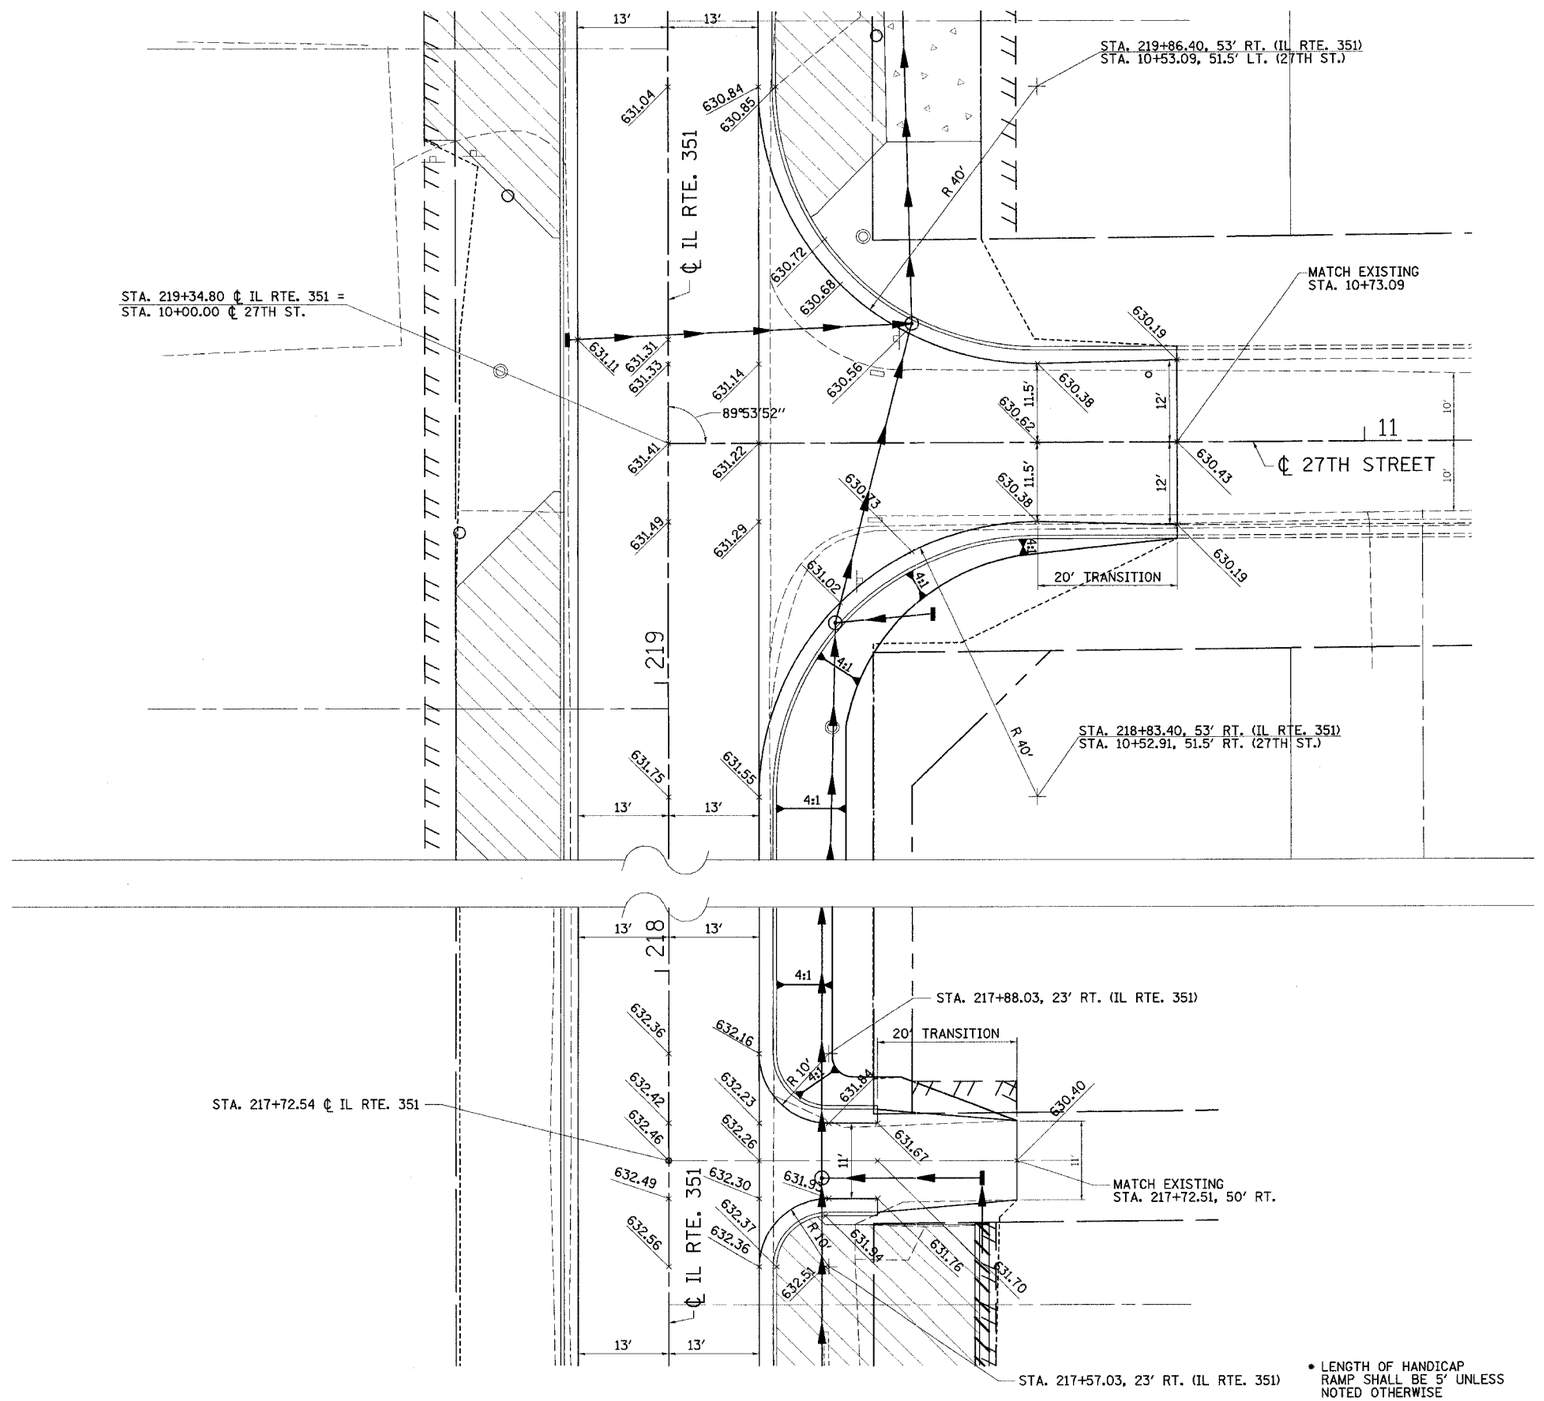

• LENGTH OF HANDICAP RAMP SHALL BE 5' UNLESS NOTED OTHERWISE

DESIGN		
INT.	DATE	REASON

PLOTS & CHECKS			
INT.	DATE	NO.	REASON

CHECKS		
INT.	DATE	REASON

REVISIONS	
NAME	DATE

ILLINOIS DEPARTMENT OF TRANSPORTATION

INTERSECTION DETAILS

F.A.U. 6108 (IL. RTE. 351)
LA SALLE COUNTY
SEC. (70X,71X) RS-1, (71X-VBR)DM

SCALE: VERT. HORIZ.
DATE 03/19/01

DRAWN BY: MABUS
DESIGNED BY: KUNTZMAN
CHECKED BY: COLBROOK

GREENE & BRADFORD, INC.
OF SPRINGFIELD
CONSULTING ENGINEERS
300 CENTRAL PARK AVENUE
SPRINGFIELD, ILLINOIS 62707
PROFESSIONAL DESIGN FIRM 184-001-0079
PROFESSIONAL SERVICES CORPORATION
(217) 793-1884 (217) 525-1470 (FAX) E-MAIL: GB@GREENEANDBRADFORD.COM

COMPUTER FILE NO. INT_J-02
PROJECT 01194_B_S
04/01/04-RPB

IDOTPL-10 1"=10' 8/07/00

FAU RTE 6108 (IL. RTE. 351) LASALLE CO. / 27TH STREET