DESIGN		
INT.	DATE	REASON

PLOTS & CHECKS			
INT.	DATE	NO.	REASON

FILE NAME = $FILE$
PLOT SCALE = $plt:scale$ DRV = $PLOTTER$
PLOT DATE = $DATE$
PLOT TIME = $TIME$
OPERATOR = $USER$

CHECKS		
INT.	DATE	REASON

F.A.U. RTE.	SECTION	COUNTY	TOTAL SHEETS	SHEET NO.
6108	***	LASALLE	679	240
STA. 154+00		TO STA. 164+00		
FED. ROAD DIST. NO.	ILLINOIS	FED. AID PROJECT		

*** (70X,71X)RS-1, (71X-VBR)DM
CONTRACT NO. 66225

0 20 40
SCALE IN FEET

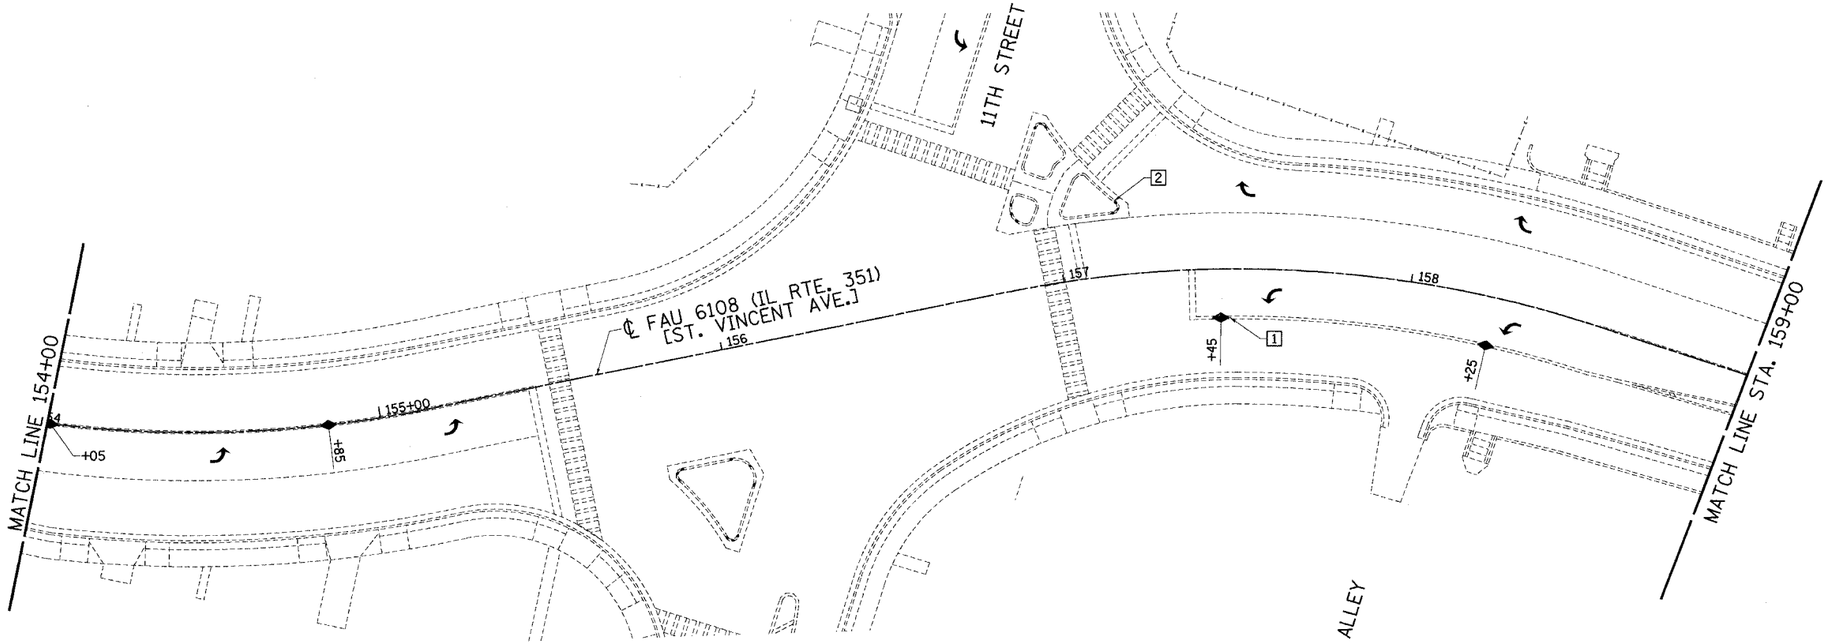

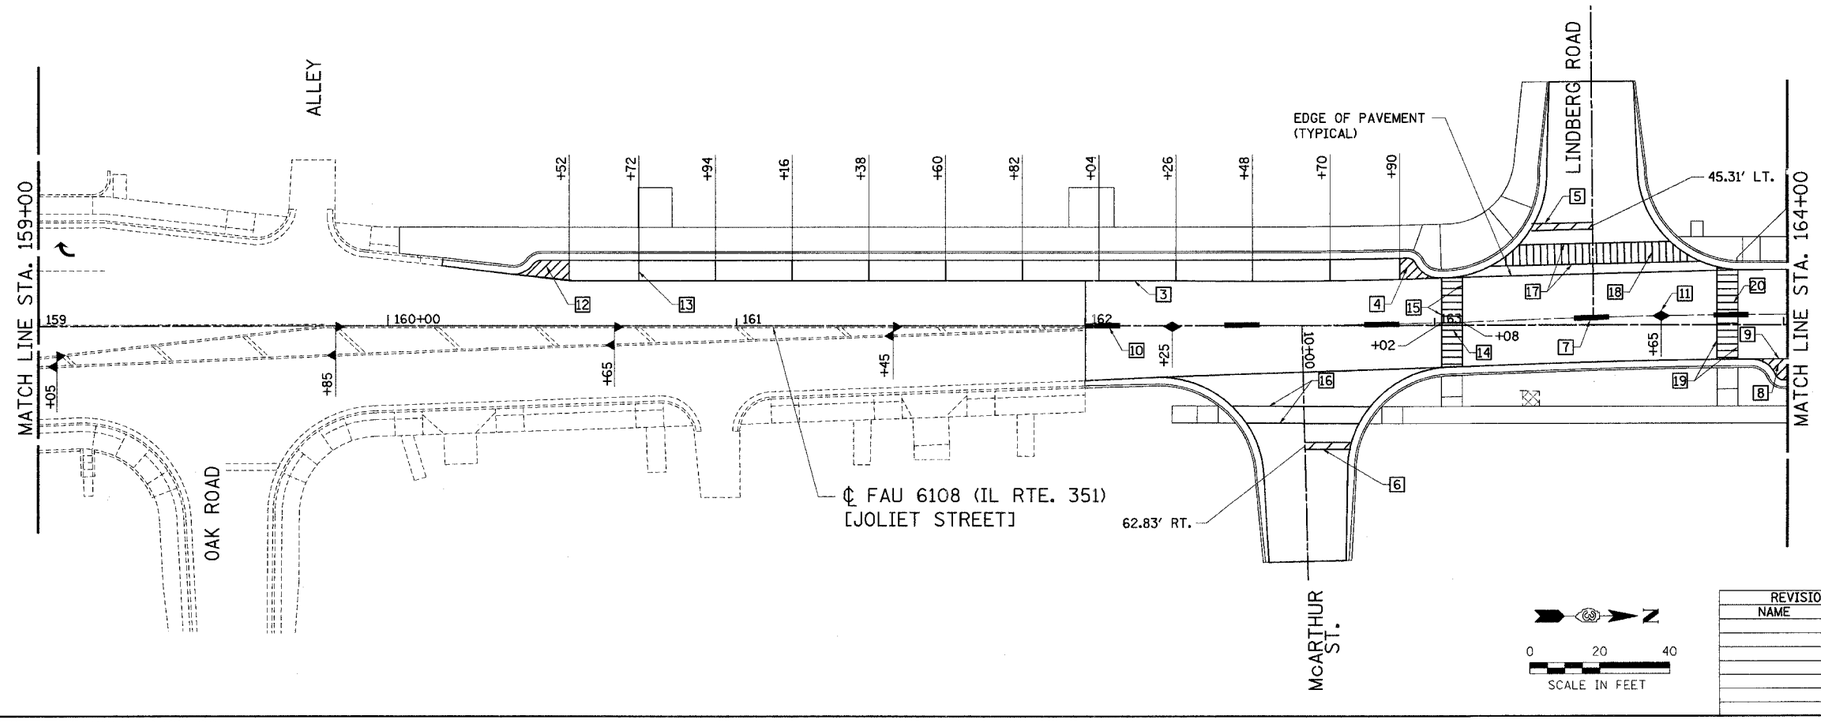

1 RAISED REFLECTIVE PAVEMENT MARKERS
4 EACH (YELLOW)

2 PRISMATIC CURB REFLECTOR
18 EACH

3 THERMOPLASTIC PAVEMENT MARKING-LINE
4" (WHITE) 265 FOOT

4 THERMOPLASTIC PAVEMENT MARKING-LINE
4" (WHITE-DIAGONAL 24" CENTERS) 16 FOOT

5 THERMOPLASTIC PAVEMENT MARKING-LINE
24" (WHITE) 14 FOOT

6 THERMOPLASTIC PAVEMENT MARKING-LINE
24" (WHITE) 13 FOOT

7 THERMOPLASTIC PAVEMENT MARKING-LINE
6" (YELLOW-SKIP DASH) 30 FOOT

8 THERMOPLASTIC PAVEMENT MARKING-LINE
4" (WHITE-DIAGONAL 24" CENTERS) 11 FOOT

9 THERMOPLASTIC PAVEMENT MARKING-LINE
4" (WHITE) 9 FOOT

10 THERMOPLASTIC PAVEMENT MARKING-LINE
4" (DOUBLE YELLOW) 72 FOOT

11 RAISED REFLECTIVE PAVEMENT MARKERS
11 EACH (YELLOW)

12 THERMOPLASTIC PAVEMENT MARKING-LINE
4" (WHITE-DIAGONAL 24" CENTERS) 34 FOOT

13 THERMOPLASTIC PAVEMENT MARKING-LINE
4" (WHITE) 72 FOOT

14 THERMOPLASTIC PAVEMENT MARKING-LINE
6" (WHITE 24" CENTERS) 78 FOOT

15 THERMOPLASTIC PAVEMENT MARKING-LINE
6" (WHITE) 53 FOOT

16 THERMOPLASTIC PAVEMENT MARKING-LINE
6" (WHITE) 72 FOOT

17 THERMOPLASTIC PAVEMENT MARKING-LINE
6" (WHITE) 104 FOOT

18 THERMOPLASTIC PAVEMENT MARKING-LINE
6" (WHITE 24" CENTERS) 150 FOOT

19 THERMOPLASTIC PAVEMENT MARKING-LINE
6" (WHITE) 54 FOOT

20 THERMOPLASTIC PAVEMENT MARKING-LINE
6" (WHITE 24" CENTERS) 78 FOOT

0 20 40
SCALE IN FEET

REVISIONS	
NAME	DATE

ILLINOIS DEPARTMENT OF TRANSPORTATION

PAVEMENT STRIPING PLAN

FAU 6108 (IL RTE. 351)
SEC. (70X,71X)RS-1, (71X-VBR)DM
LA SALLE COUNTY

SCALE: VERT.
HORIZ.
DATE 05/06/03

DRAWN BY: MABUS
DESIGNED BY: BOTT
CHECKED BY: COLBROOK

GREENE & BRADFORD, INC.
(OF SPRINGFIELD)
CONSULTING ENGINEERS
2224 CONSTITUTION DRIVE
SPRINGFIELD, ILLINOIS 62704-5662
POST OFFICE BOX 19626, ZIP CODE 62794-9626
FOR FEDERAL & STATE JOINT CHECKING CORPORATION
TELEPHONE 217-793-3223 FAX 217-793-3241 e-mail: mail@greeneandbradford.com

COMPUTER FILE NO.
PM351A-03

PROJECT 01194.B_S
07/12/03-PAM

IDOTPL-20 1"=20' 8/07/00

FAU 6108 (IL. RTE. 351) LA SALLE COUNTY

\Dept_3\Springfield\proj\pm351a.dgn 12/2/2024 8:23:03 PM User = greg