DESIGN		
INT.	DATE	REASON

PLOTS & CHECKS			
INT.	DATE	NO.	REASON

CHECKS		
INT.	DATE	REASON

FILE NAME = D:\01194\DRAWINGS\PART_B\SOUTH_PART\PM351C.dgn
PLOT SCALE = 20.0000 '/ IN.
PLOT DATE = 1/26/2005
PLOT TIME = 2:33:35 PM
OPERATOR = gregj

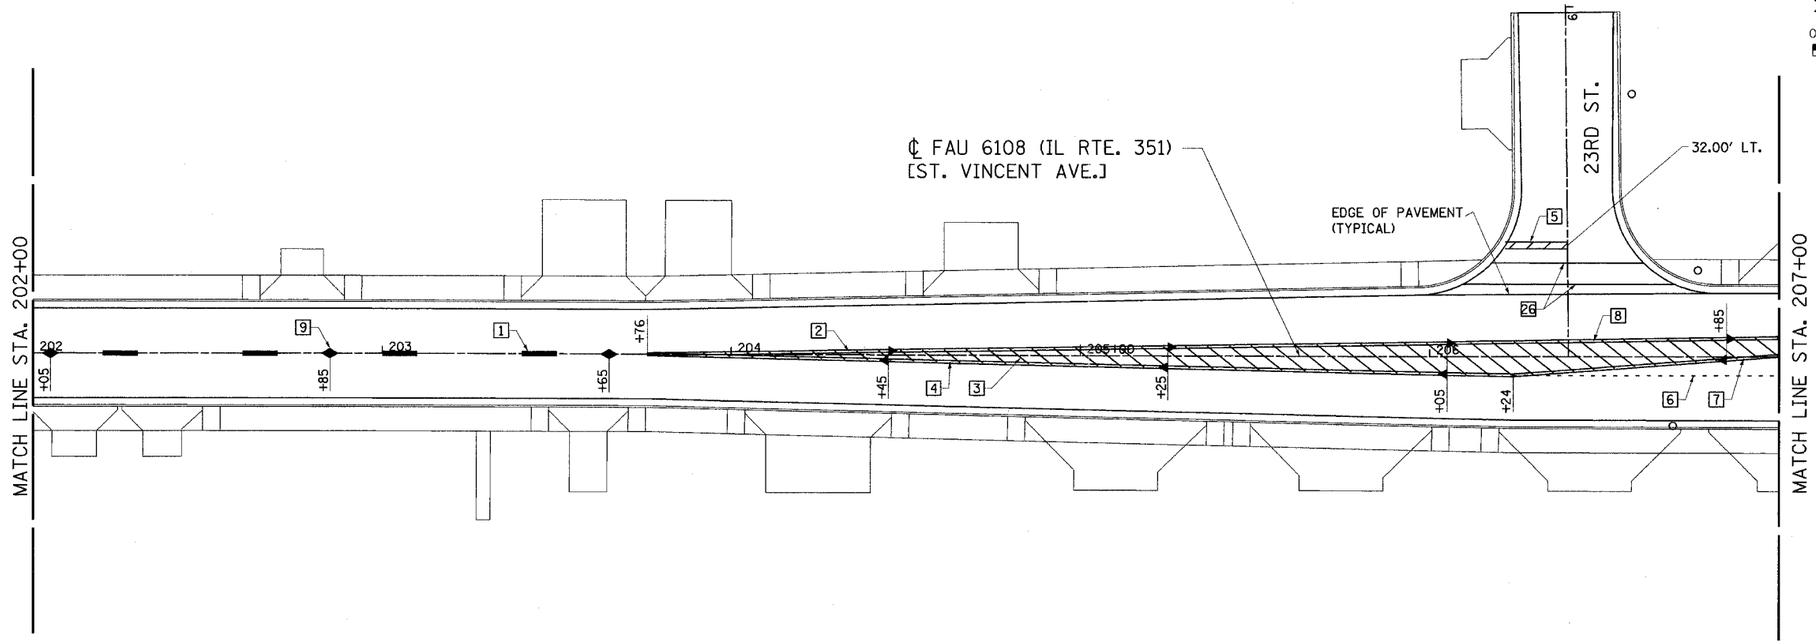

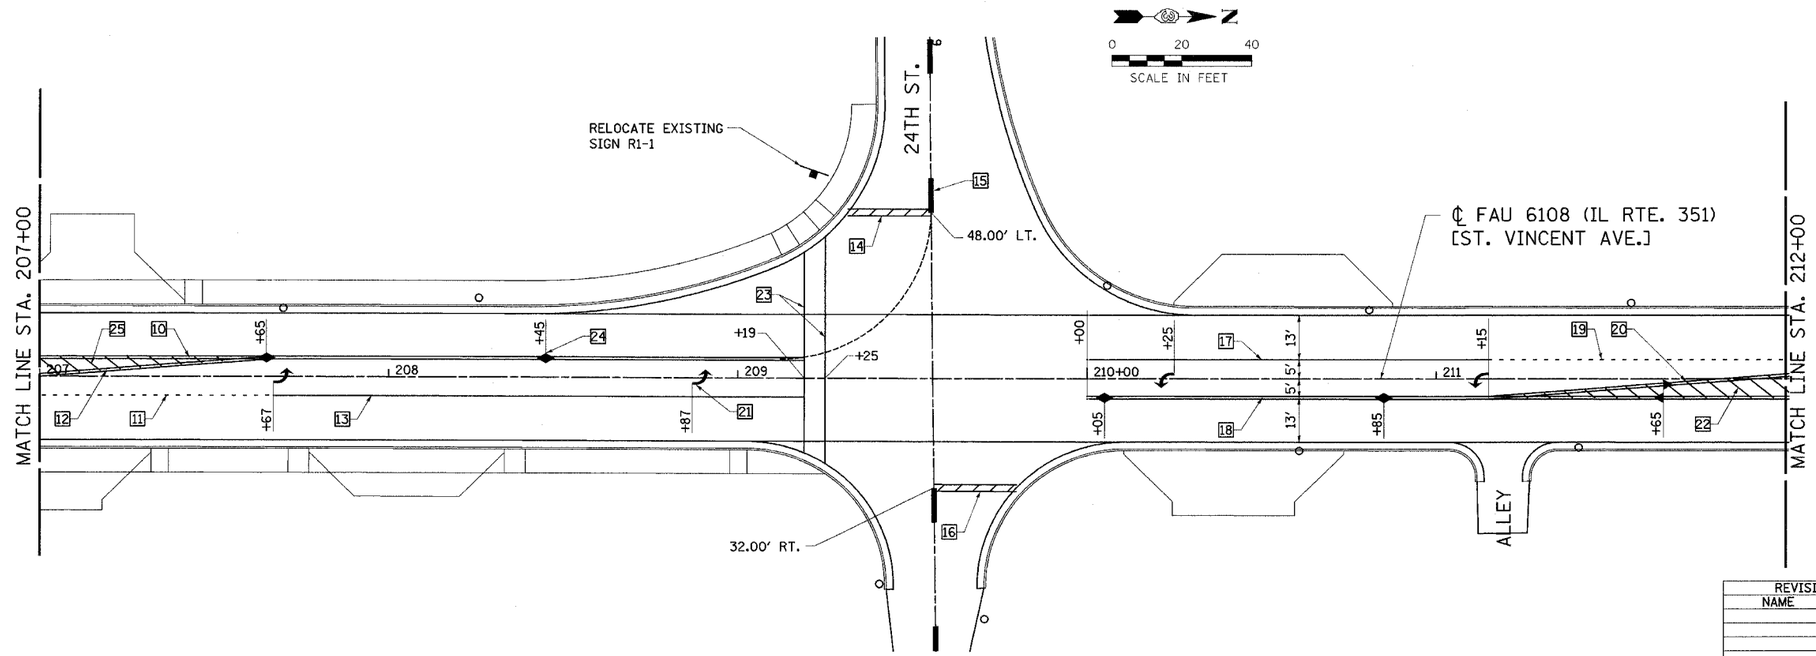

F.A.U. RTE.	SECTION	COUNTY	TOTAL SHEETS	SHEET NO.
6108	***	LASALLE	679	245
STA. 202+00		TO STA. 212+00		
FED. ROAD DIST. NO.	ILLINOIS	FED. AID PROJECT		

*** (70X,71X)RS-1, (71X-VBR)DM
CONTRACT NO. 66225

1 THERMOPLASTIC PAVEMENT MARKING-LINE 6" (YELLOW-SKIP DASH) 40 FOOT

2 THERMOPLASTIC PAVEMENT MARKING-LINE 4" (DOUBLE YELLOW) 769 FOOT

3 THERMOPLASTIC PAVEMENT MARKING-LINE 12" (YELLOW-DIAGONAL) 314 FOOT

4 THERMOPLASTIC PAVEMENT MARKING-LINE 4" (DOUBLE YELLOW) 496 FOOT

5 THERMOPLASTIC PAVEMENT MARKING-LINE 24" (WHITE) 16 FOOT

6 THERMOPLASTIC PAVEMENT MARKING-LINE 8" (WHITE-SHORT DASH) 20 FOOT

7 THERMOPLASTIC PAVEMENT MARKING-LINE 4" (DOUBLE YELLOW) 154 FOOT

8 THERMOPLASTIC PAVEMENT MARKING-LINE 4" (DOUBLE YELLOW) 152 FOOT

9 RAISED REFLECTIVE PAVEMENT MARKERS 11 EACH (YELLOW)

10 THERMOPLASTIC PAVEMENT MARKING-LINE 4" (DOUBLE YELLOW) 438 FOOT

11 THERMOPLASTIC PAVEMENT MARKING-LINE 8" (WHITE-SHORT DASH) 16 FOOT

12 THERMOPLASTIC PAVEMENT MARKING-LINE 4" (DOUBLE YELLOW) 134 FOOT

13 THERMOPLASTIC PAVEMENT MARKING-LINE 8" (WHITE) 152 FOOT

14 THERMOPLASTIC PAVEMENT MARKING-LINE 24" (WHITE) 24 FOOT

15 PAINTPAVEMENT MARKING-LINE 6" (YELLOW-SKIP DASH) 30 FOOT

16 THERMOPLASTIC PAVEMENT MARKING-LINE 24" (WHITE) 19 FOOT

17 THERMOPLASTIC PAVEMENT MARKING-LINE 8" (WHITE) 115 FOOT

18 THERMOPLASTIC PAVEMENT MARKING-LINE 4" (DOUBLE YELLOW) 400 FOOT

19 THERMOPLASTIC PAVEMENT MARKING-LINE 8" (WHITE-SHORT DASH) 20 FOOT

20 THERMOPLASTIC PAVEMENT MARKING-LINE 4" (DOUBLE YELLOW) 172 FOOT

21 THERMOPLASTIC PAVEMENT MARKING LETTERS & SYMBOLS (WHITE) 62.4 SQ. FOOT

22 THERMOPLASTIC PAVEMENT MARKING-LINE 12" (YELLOW-DIAGONAL) 58 FOOT

23 THERMOPLASTIC PAVEMENT MARKING-LINE 6" (WHITE) 125 FOOT

24 RAISED REFLECTIVE PAVEMENT MARKERS 6 EACH (YELLOW)

25 THERMOPLASTIC PAVEMENT MARKING-LINE 12" (YELLOW-DIAGONAL) 29 FOOT

26 THERMOPLASTIC PAVEMENT MARKING-LINE 6" (WHITE) 104 FOOT

REVISIONS	
NAME	DATE

ILLINOIS DEPARTMENT OF TRANSPORTATION

PAVEMENT STRIPING PLAN

FAU 6108 (IL RTE. 351)
SEC. (70X,71X)RS-1, (71X-VBR)DM
LA SALLE COUNTY

SCALE: VERT.
HORIZ.
DATE 07/12/03

DRAWN BY: MABUS
DESIGNED BY: BOTT
CHECKED BY: COLBROOK

GREENE & BRADFORD, INC.
OF SPRINGFIELD

COMPUTER FILE NO.
PM351C-02

PROJECT 01194.B..S
07/12/03-PAM

IDOTPL-20 1"=20' 8/07/00

\\FAU_6108-RBP\SHEETS\PM351C.dgn 1/26/2005 2:33:35 PM User = gregj