DESIGN		
INT.	DATE	REASON

PLOTS & CHECKS			
INT.	DATE	NO.	REASON

CHECKS		
INT.	DATE	REASON

F.A.F. NAME = $FILE$
PLOT SCALE = $HTSCALE$ DRY = $PLOTTER$
PLOT DATE = $DATE$
PLOT TIME = $TIME$
OPERATOR = $USER$

PROFILE	BY	DATE
SURVEYED		
PLOTTED		
NOTE BOOK	GRADES CHECKED	
NO.	B.M. NOTED	
	PERSONNEL NOTATION CHKD	

F.A.U. RTE.	SECTION	COUNTY	TOTAL SHEETS	SHEET NO.
6108	••••	LASALLE	679	262
STA. ———	TO STA. ———			
FED. ROAD DIST. NO.	ILLINOIS	FED. AID PROJECT		

•••• (70X, 71XIRS-1, (71X-VBR)DM

CONTRACT NO. 66225

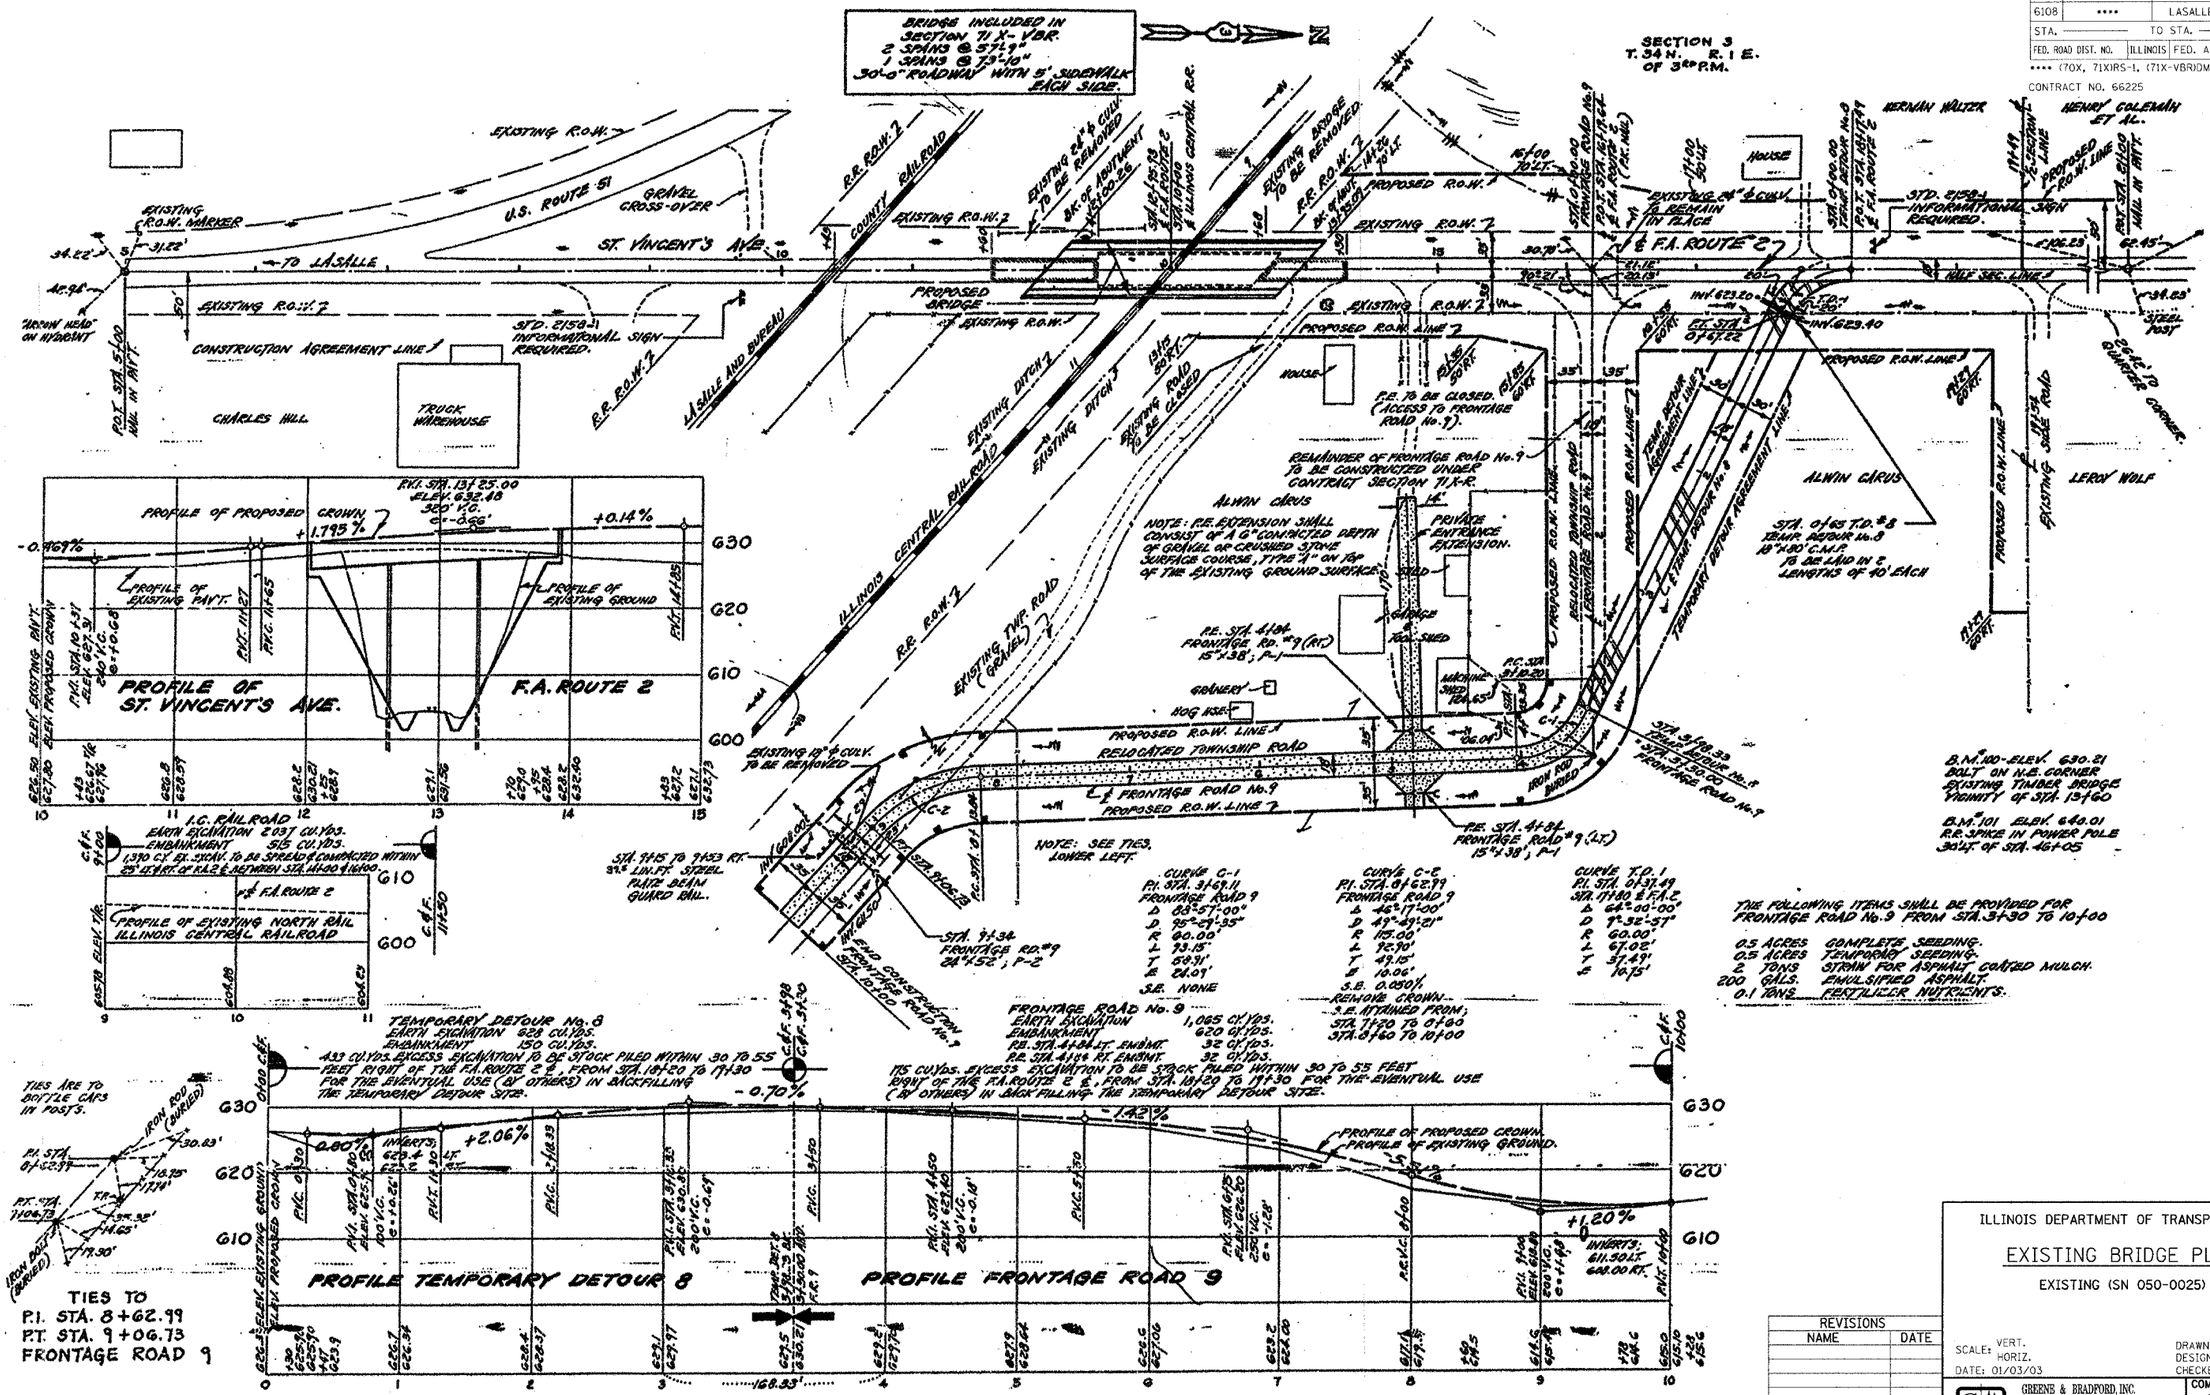

ILLINOIS DEPARTMENT OF TRANSPORTATION

EXISTING BRIDGE PLANS

EXISTING (SN 050-0025)

REVISIONS	
NAME	DATE

SCALE: VERT.
HORIZ.
DATE: 01/03/03

DRAWN BY: JETT
DESIGNED BY: KUNTZMAN
CHECKED BY: COLBROOK

GREENE & BRADFORD, INC. OF SPRINGFIELD
CONSULTING ENGINEERS
2520 CONSTITUTION DRIVE
SPRINGFIELD, ILLINOIS 62703
PROFESSIONAL ENGINEERING CORPORATION
PROFESSIONAL & TECHNICAL CONSULTING ENGINEERING CORPORATION
(217) 782-6994, (217) 789-9221 TDD, E-MAIL: coolgreenebradford.com

COMPUTER FILE NO. EX BRIDGE-8

PROJECT 01194_B_S

10/30/03-JLJ