F.A.U. RTE.	SECTION	COUNTY	TOTAL SHEETS	SHEET NO.
6108	***	LA SALLE	679	270
STA.		TO STA.		
FED. ROAD DIST. NO.	ILLINOIS	FED. AID PROJECT		

*** (70X,71X)RS-1, (71X-VBR)DM
CONTRACT NO. 66225

DESIGN		
INT.	DATE	REASON

PLOTS & CHECKS			
INT.	DATE	NO.	REASON

CHECKS		
INT.	DATE	REASON

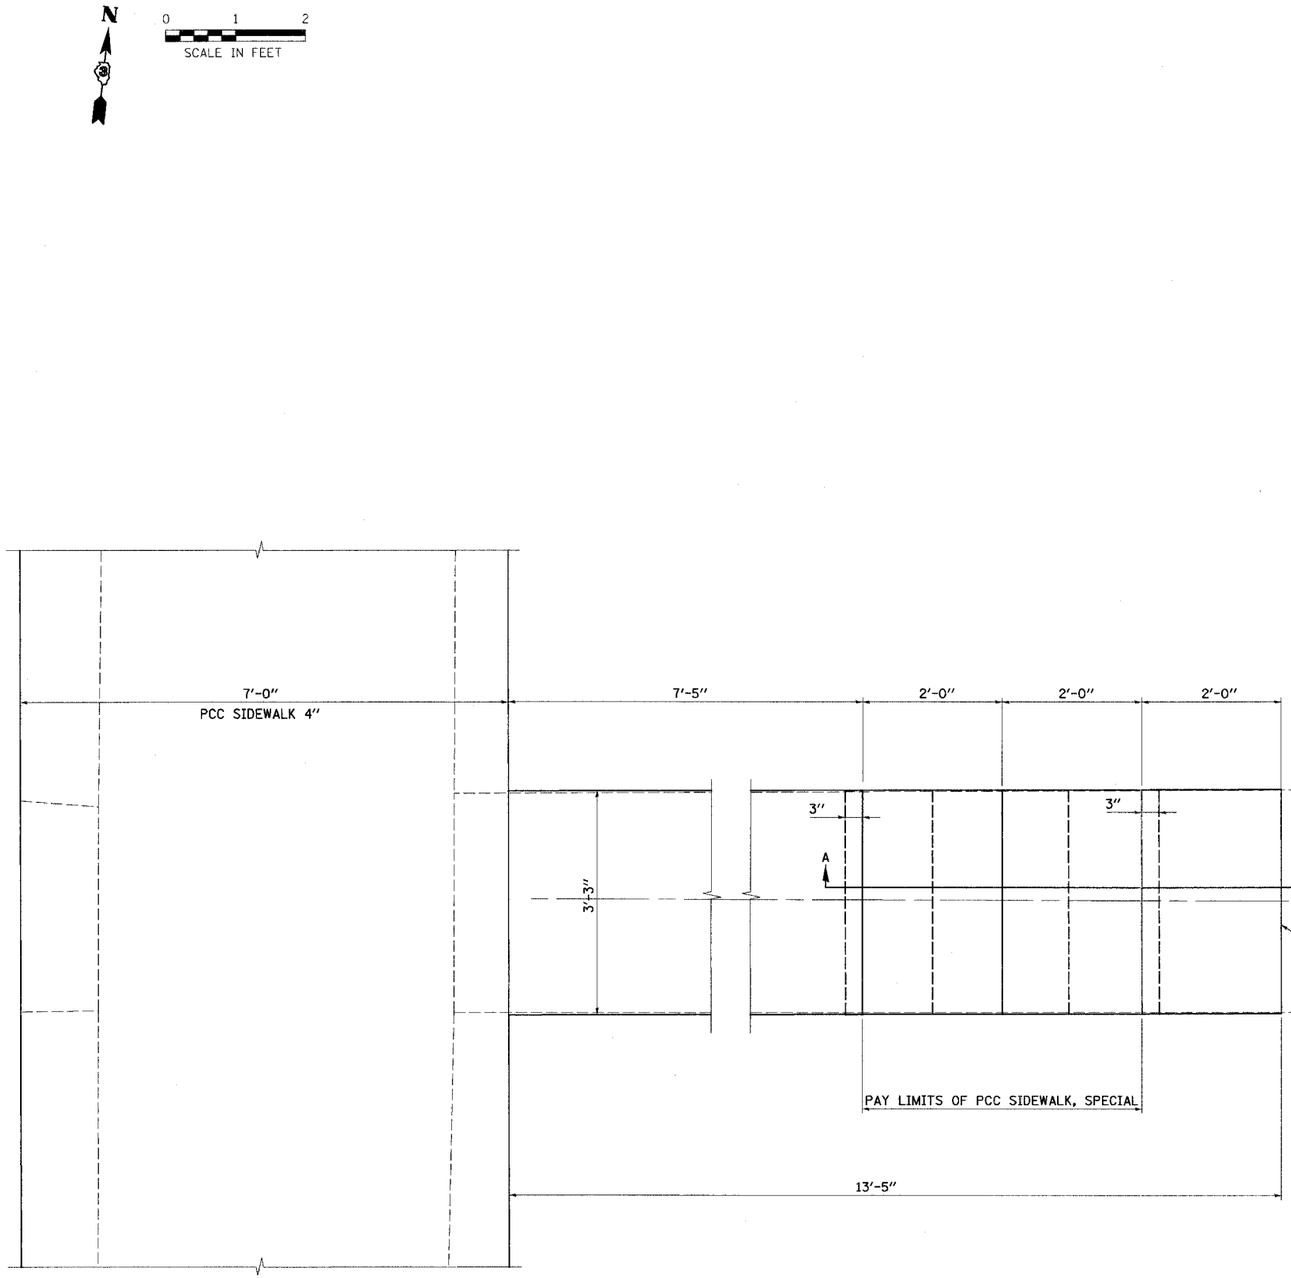

PLAN VIEW

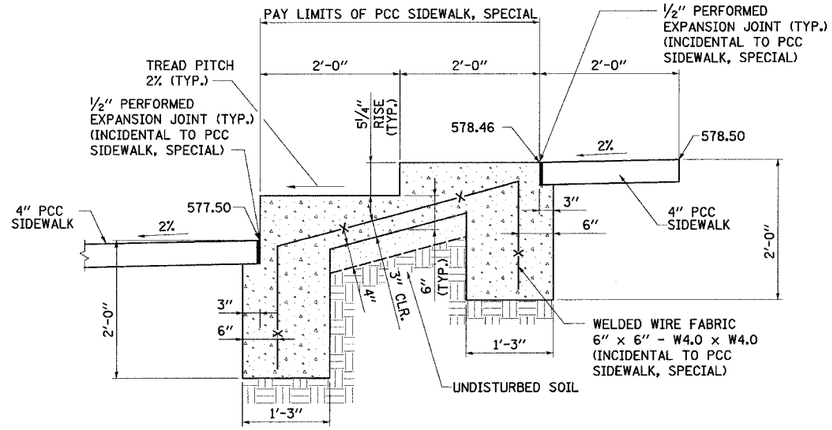

SECTION A-A

BILL OF MATERIALS		
ITEM	QUANTITY	UNIT
PCC SIDEWALK, SPECIAL	13.0	SQ. FT.

NOTE: ALL EXPOSED EDGE SHALL HAVE A 3/4" CHAMFER.

REVISIONS	
NAME	DATE

ILLINOIS DEPARTMENT OF TRANSPORTATION

PCC SIDEWALK SPECIAL DETAIL
RT. STA. 139+97

FAU 6108 (IL RTE. 351)
SEC. (70X,71X)RS-1, (71X-VBR)DM
LA SALLE COUNTY

SCALE: VERT. HORIZ.
DATE 03/29/02-MMS

DRAWN BY: MABUS
DESIGNED BY: KUNTZMAN
CHECKED BY: COLBROOK

GREENE & BRADFORD, INC. OF SPRINGFIELD
CONSULTING ENGINEERS
SOLICITATION DRIVE
SPRINGFIELD, ILLINOIS 62707
PROFESSIONAL DESIGN FIRM NO. 84-00079
PROFESSIONAL & STRUCTURAL ENGINEERING CORPORATION
(217) 753-8844, (217) 753-8227 (FILE NO. - cadbrgr@greenebradford.com)

COMPUTER FILE NO. STEPDETAIL_03
PROJECT 01194_B_S
09/29/04-MML

IDOTPL-1 1"=1' 8/07/00

FAU 6108 (IL. RTE. 351) LASALLE COUNTY

.\south part\stepdetail.dgn 12/2/2004 6:30:54 PM Jeer = greg1