DESIGN		
INT.	DATE	REASON

PLOTS & CHECKS			
INT.	DATE	NO.	REASON

CHECKS		
INT.	DATE	REASON

F.A.U. RTE.	SECTION	COUNTY	TOTAL SHEETS	SHEET NO.
6108	***	LA SALLE	679	282
STA.		TO STA.		
FED. ROAD DIST. NO.	ILLINOIS	FED. AID PROJECT		

*** (70X,71X)RS-1, (71X-VBR)DM
CONTRACT NO. 66225

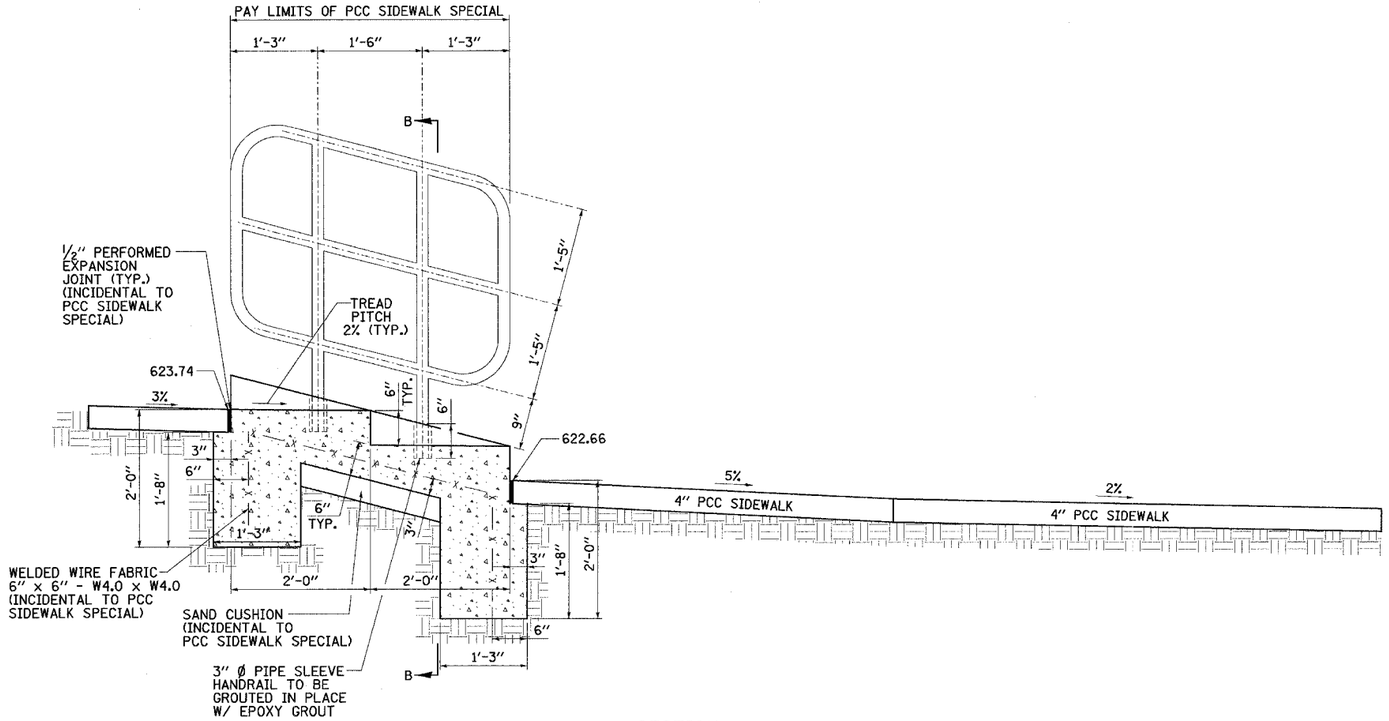

SECTION A-A

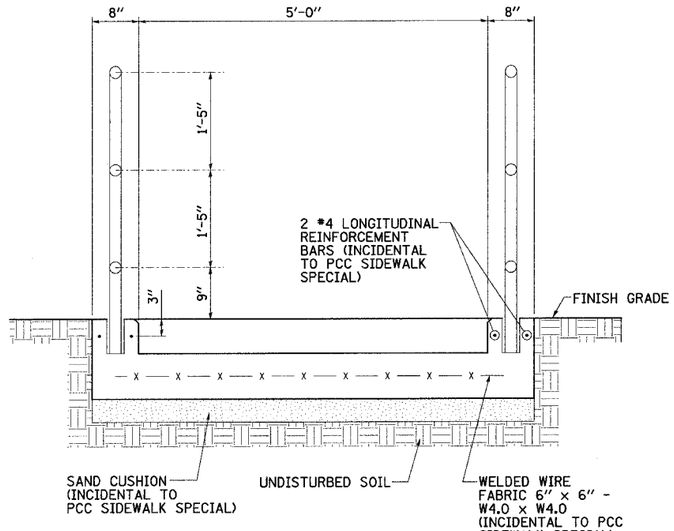

SECTION B-B

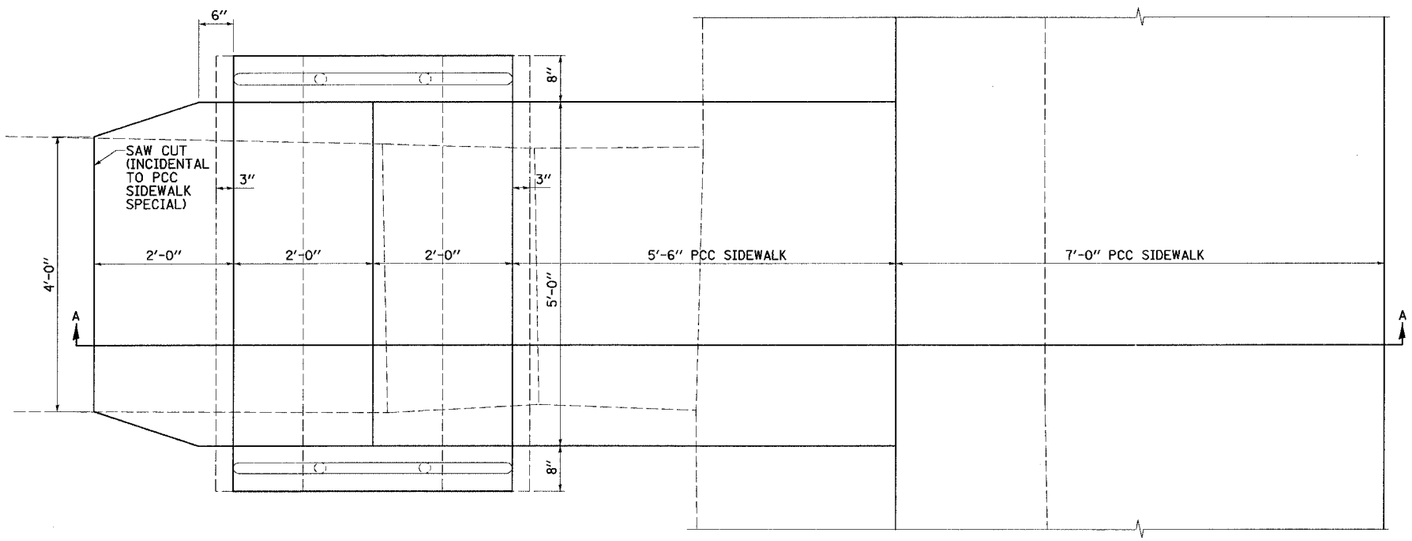

PLAN VIEW

BILL OF MATERIALS

ITEM	QUANTITY	UNIT
PCC SIDEWALK SPECIAL	25.3	SQ. FT
PIPE HANDRAIL, SPECIAL	49.8	FOOT

NOTE: ALL EXPOSED EDGES SHALL HAVE A 3/4" CHAMFER.

N

0 1 2
SCALE IN FEET

REVISIONS	
NAME	DATE

ILLINOIS DEPARTMENT OF TRANSPORTATION

PCC SIDEWALK SPECIAL DETAIL

LT. STA. 181+55.04

FAU 6108 (IL RTE. 351)
SEC. (70X,71X)RS-1, (71X-VBR)DM
LA SALLE COUNTY

SCALE: VERT.
HORIZ.
DATE: 9/23/04

DRAWN BY: LANDREY
DESIGNED BY: BOTT
CHECKED BY: COLBROOK

GREENE & BRADFORD, INC.
OF SPRINGFIELD
CONSULTING ENGINEERS
1000 SOUTH 6TH STREET
SPRINGFIELD, ILLINOIS 62703
PROFESSIONAL DESIGN FIRM NO. 184-000179
PROFESSIONAL SERVICES FOR TRANSPORTATION
(217) 753-6644 (217) 753-6277 (FAX) e-mail: greene@gbspringfield.com

COMPUTER FILE NO. STEPDETAIL-15
PROJECT 01194.B.S
09/29/04-MML

IDOTPL-1 1"=1' 8/07/00

\south bar\stepdetail.dgn 12/2/2004 8:30:55 PM User = greg1