DESIGN		
INT.	DATE	REASON

FINAL SURVEY	BY	DATE
NOTE BOOK		
NO.	SURVEYED	
	PLOTTED	
	TEMPLATE	
	AREAS	
	AREAS CHECKED	

PLOTS & CHECKS			
INT.	DATE	NO.	REASON

ORIGINAL SURVEY	BY	DATE
NOTE BOOK		
NO.	SURVEYED	
	PLOTTED	
	TEMPLATE	
	AREAS	
	AREAS CHECKED	

CHECKS		
INT.	DATE	REASON

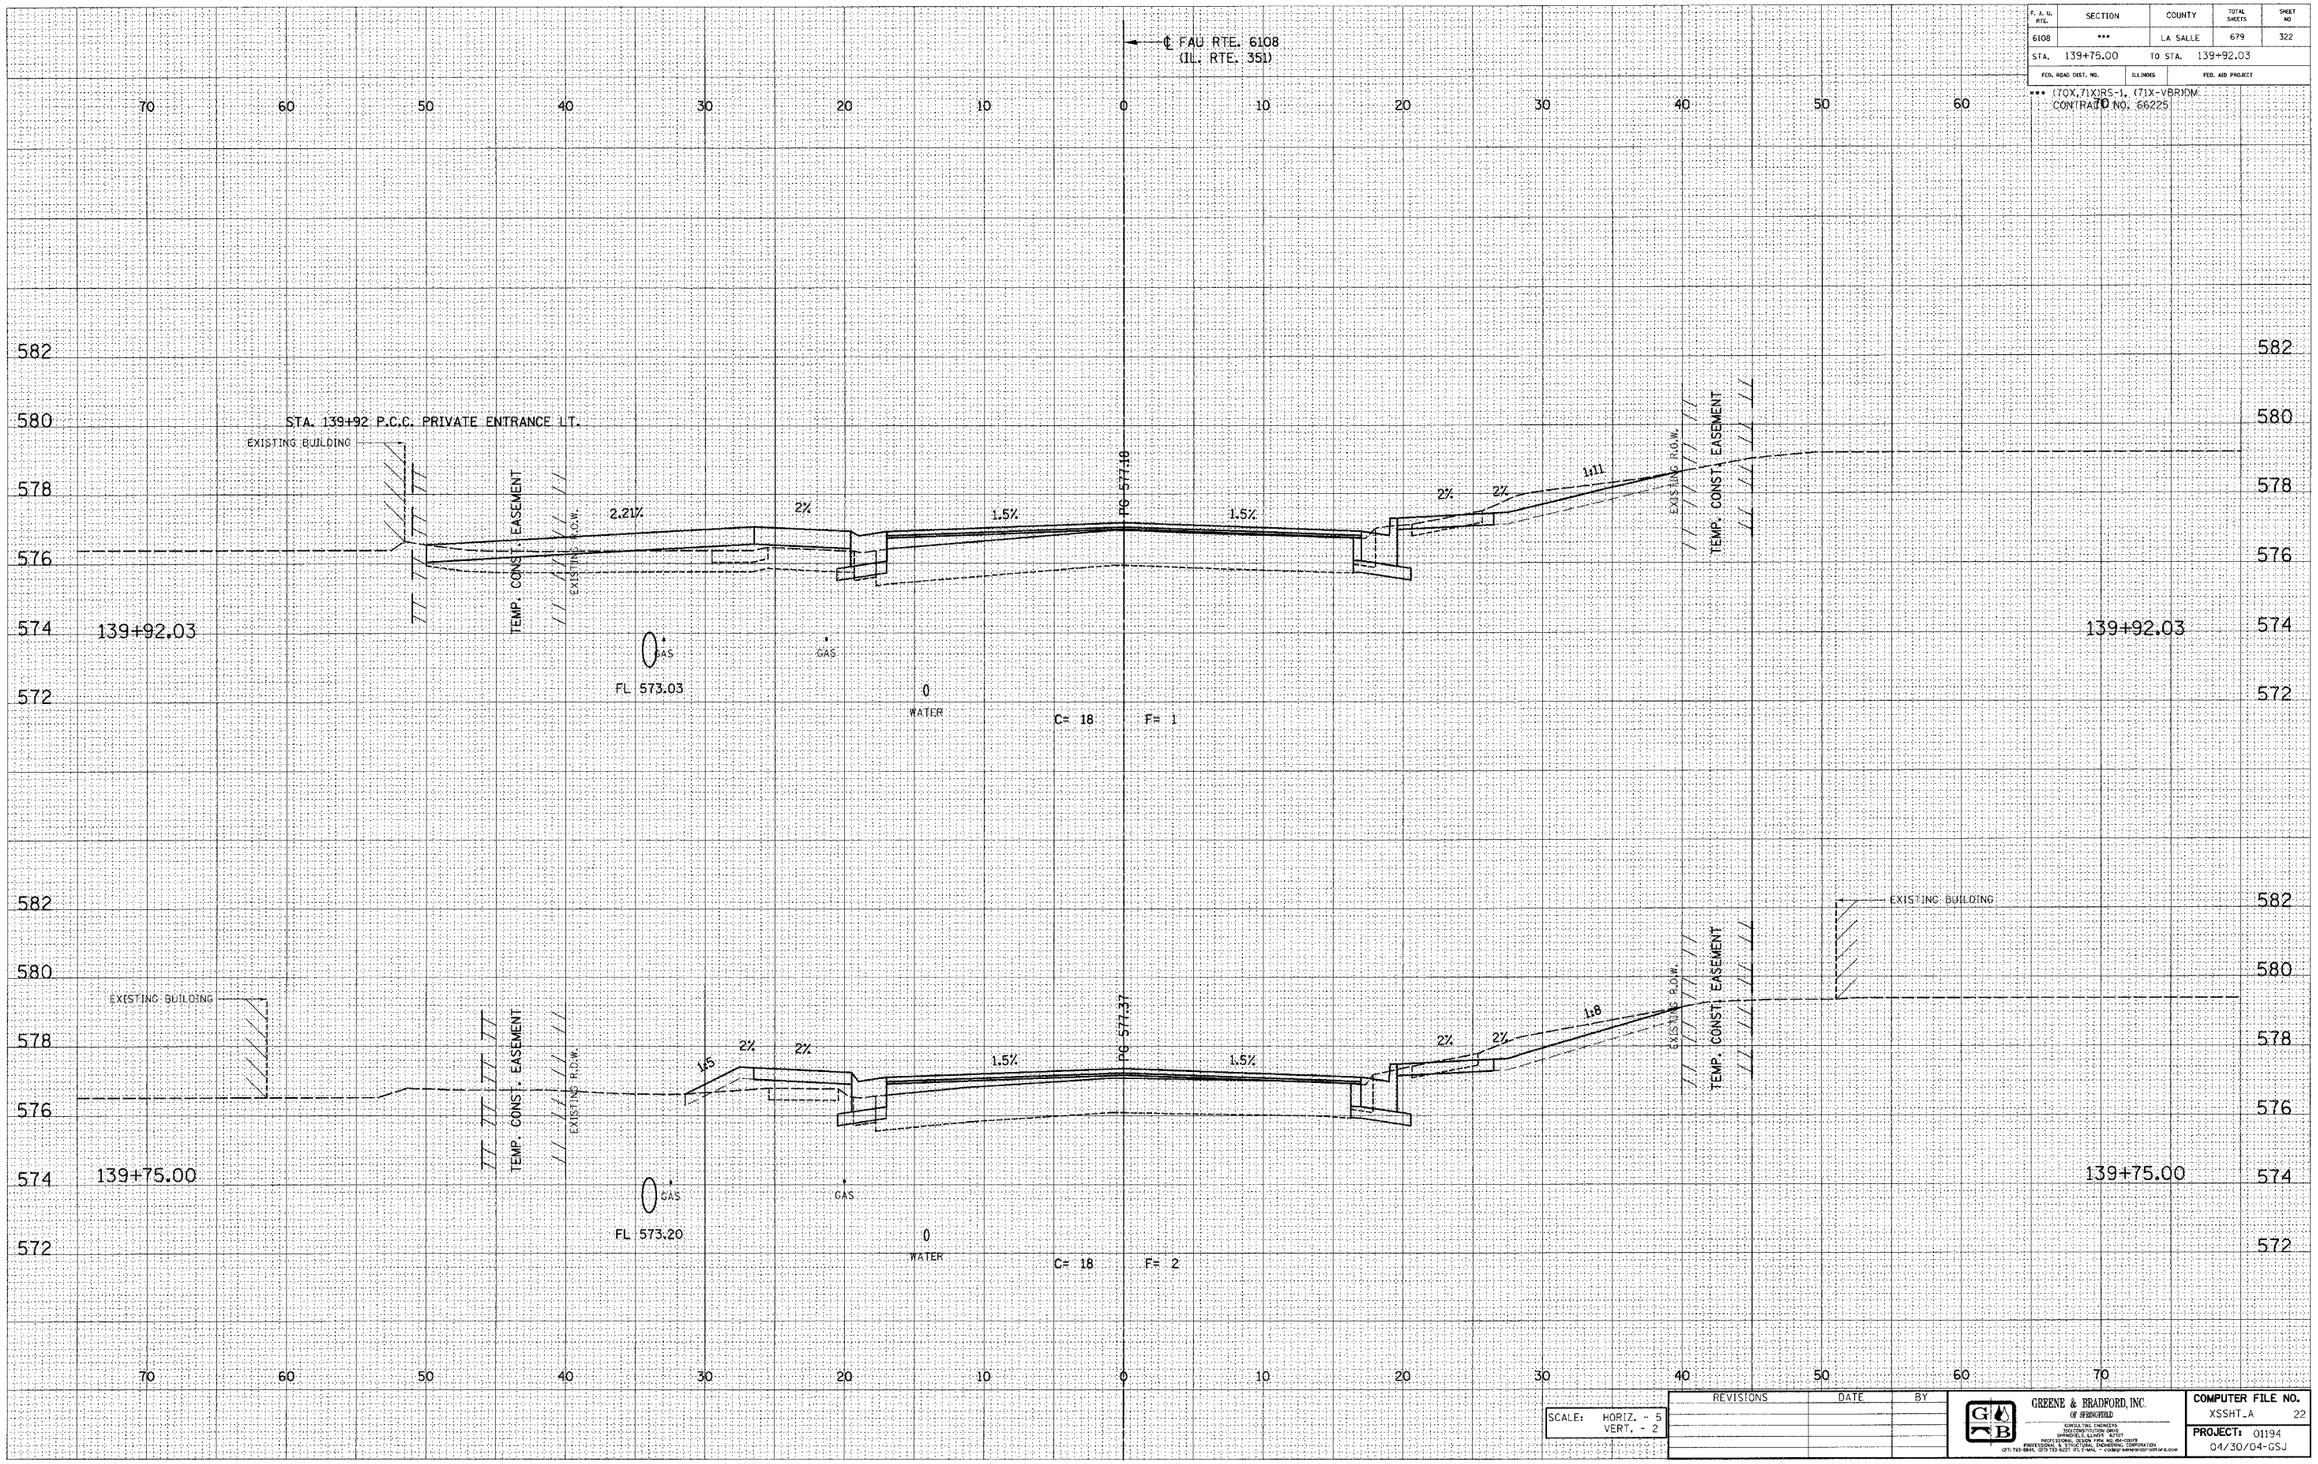

F. A. S. RTE.	SECTION	COUNTY	TOTAL SHEETS	SHEET NO
6108	***	LA SALLE	679	322
STA. 139+75.00		TO STA. 139+92.03		
FED. ROAD DIST. NO.		ILLINOIS	FED. AID PROJECT	

*** (70X,71X)RS-1, (71X-VBR)DM
CONTRACT NO. 66225

E-XSEC 1:1 8/25/98

SCALE:	HORIZ. - 5
	VERT. - 2

REVISIONS	DATE	BY

GREENE & BRADFORD, INC.
OF SPRINGFIELD
CONSULTING ENGINEERS
RECONSTRUCTION REVEL
SPRINGFIELD, ILLINOIS 62701
PROFESSIONAL DESIGN FIRM, REG. #184-000178
PROFESSIONAL & STRUCTURAL ENGINEERING CORPORATION
(217) 753-3884, (217) 753-9237 (FAX), E-MAIL: * COMPANY INFORMATION GOES HERE *

COMPUTER FILE NO.
XSSHT_A 22
PROJECT: 01194
04/30/04-GSJ

FAU RTE. 6108 (IL. RTE. 351) LA SALLE CO.