DESIGN		
INT.	DATE	REASON

FINAL SURVEY	BY	DATE
NOTE BOOK	SURVEYED	
NO.	PLOTTED	
	CHECKED	
	AREAS CHECKED	

PLOTS & CHECKS			
INT.	DATE	NO.	REASON

ORIGINAL SURVEY	BY	DATE
NOTE BOOK	SURVEYED	
NO.	PLOTTED	
	CHECKED	
	AREAS CHECKED	

CHECKS		
INT.	DATE	REASON

F. A. U. RTE.	SECTION	COUNTY	TOTAL SHEETS	SHEET NO
6108	***	LA SALLE	679	329
STA. 141+42.39	TO STA. 141+50.00			
FED. ROAD DIST. NO.	STATE	FED. AID PROJECT		

*** (7OX,71X)RS-1, (71X-VBRIDM.
CONTRACT NO. 66225

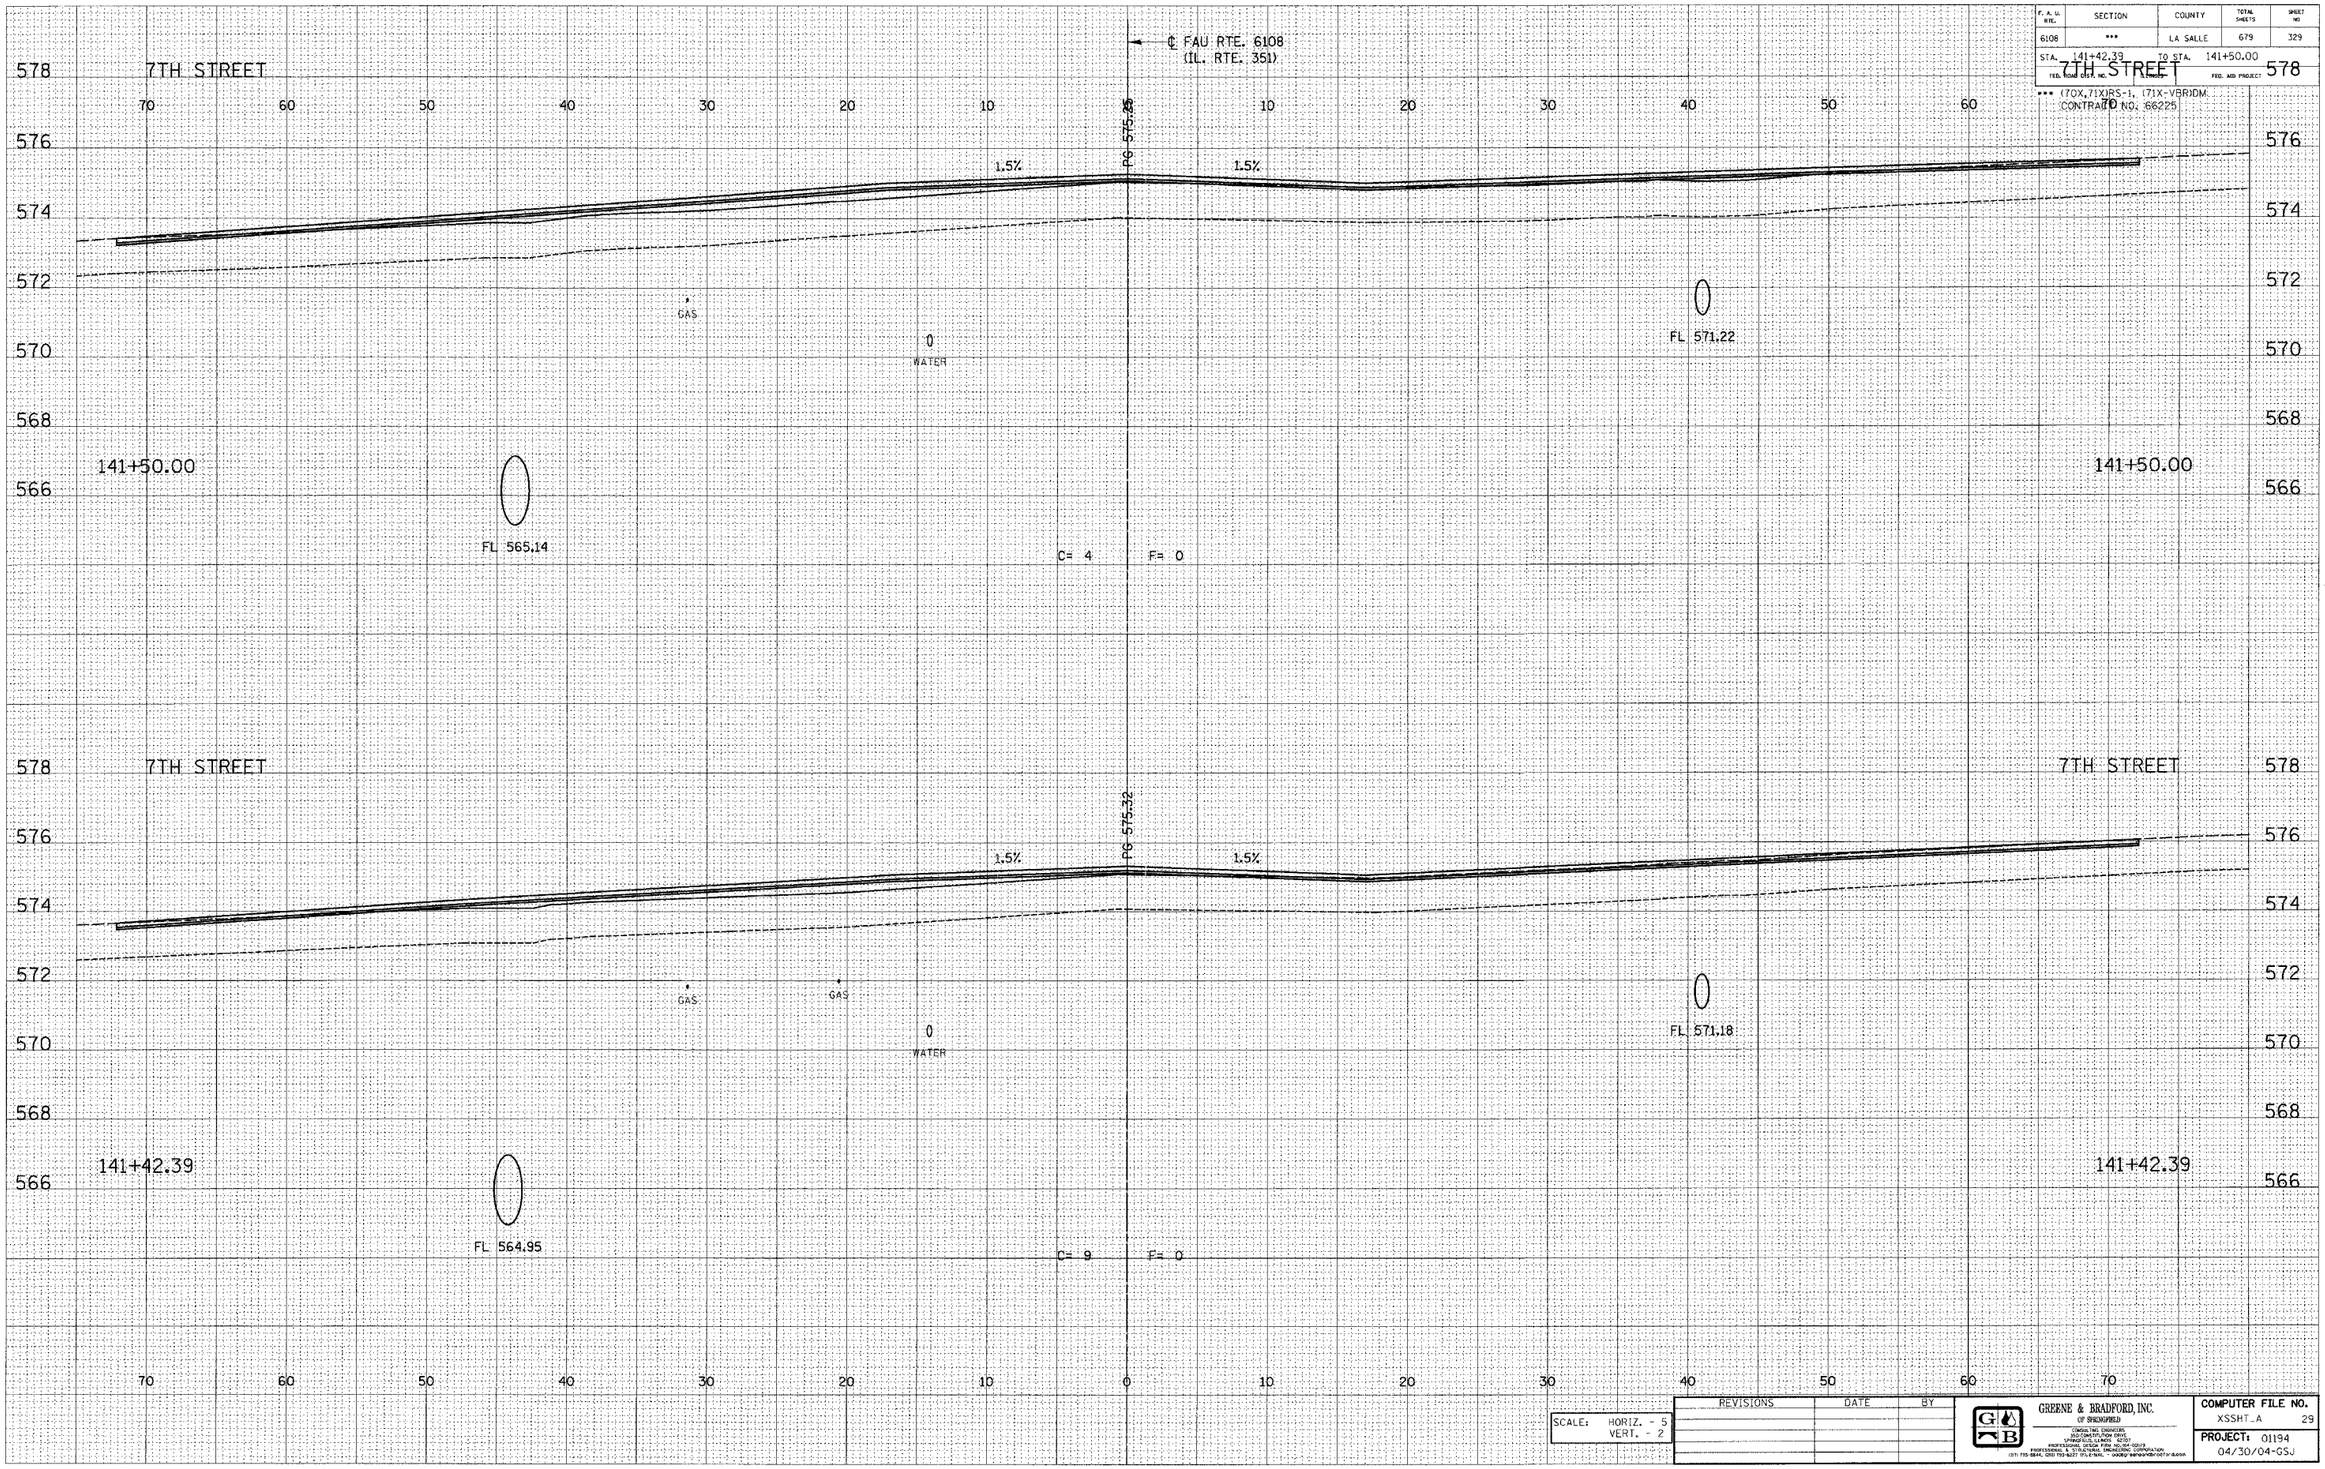

SCALE: HORIZ. - 5
VERT. - 2

REVISIONS	DATE	BY

GREENE & BRADFORD, INC.
(F SHENGFIELD)
CONSULTING ENGINEERING
2340 SOUTH 6TH STREET
SPRINGFIELD, ILLINOIS 62707
PROFESSIONAL DESIGN FIRM NO. 184-001018
PROFESSIONAL LAND SURVEYING CORPORATION
(217) 793-3844, (217) 753-8227 (FILE) E-MAIL: "WEBBY" GREENE@WORLDNET.ATT.NET

COMPUTER FILE NO.
XSSHT_A 29
PROJECT: 01194
04/30/04-GSJ

E-XSEC 1:1 8/25/98

FAU RTE. 6108 (IL. RTE. 351) LA SALLE CO.

\\Cadd\c\civil\01194*574.dgn 12/2/2004 7:56:53 PM User = gregj