| DESIGN | | |
|---|---|---|
| INT. | DATE | REASON |
| | | |

| FINAL SURVEY | BY | DATE |
|---|---|---|
| NOTE BOOK | SURVEYED | |
| NO. | PLOTTED | |
| | TEMPLATE | |
| | AREAS | |
| | AREAS CHECKED | |

| PLOTS & CHECKS | | | |
|---|---|---|---|
| INT. | DATE | NO. | REASON |
| | | | |

| ORIGINAL SURVEY | BY | DATE |
|---|---|---|
| NOTE BOOK | SURVEYED | |
| NO. | PLOTTED | |
| | TEMPLATE | |
| | AREAS | |
| | AREAS CHECKED | |

| CHECKS | | |
|---|---|---|
| INT. | DATE | REASON |
| | | |

| F. A. U. RTE. | SECTION | COUNTY | TOTAL SHEETS | SHEET NO |
|---|---|---|---|---|
| 6108 | *** | LA SALLE | 679 | 355 |
| STA. 149+50.00 | TO STA. 148+79.49 | | | |
| FED. ROAD DIST. NO. | ILLINOIS | FED. AID PROJECT | | |

*** (70X,71X)RS-1, (71X-VBR)DM
CONTRACT NO. 66225

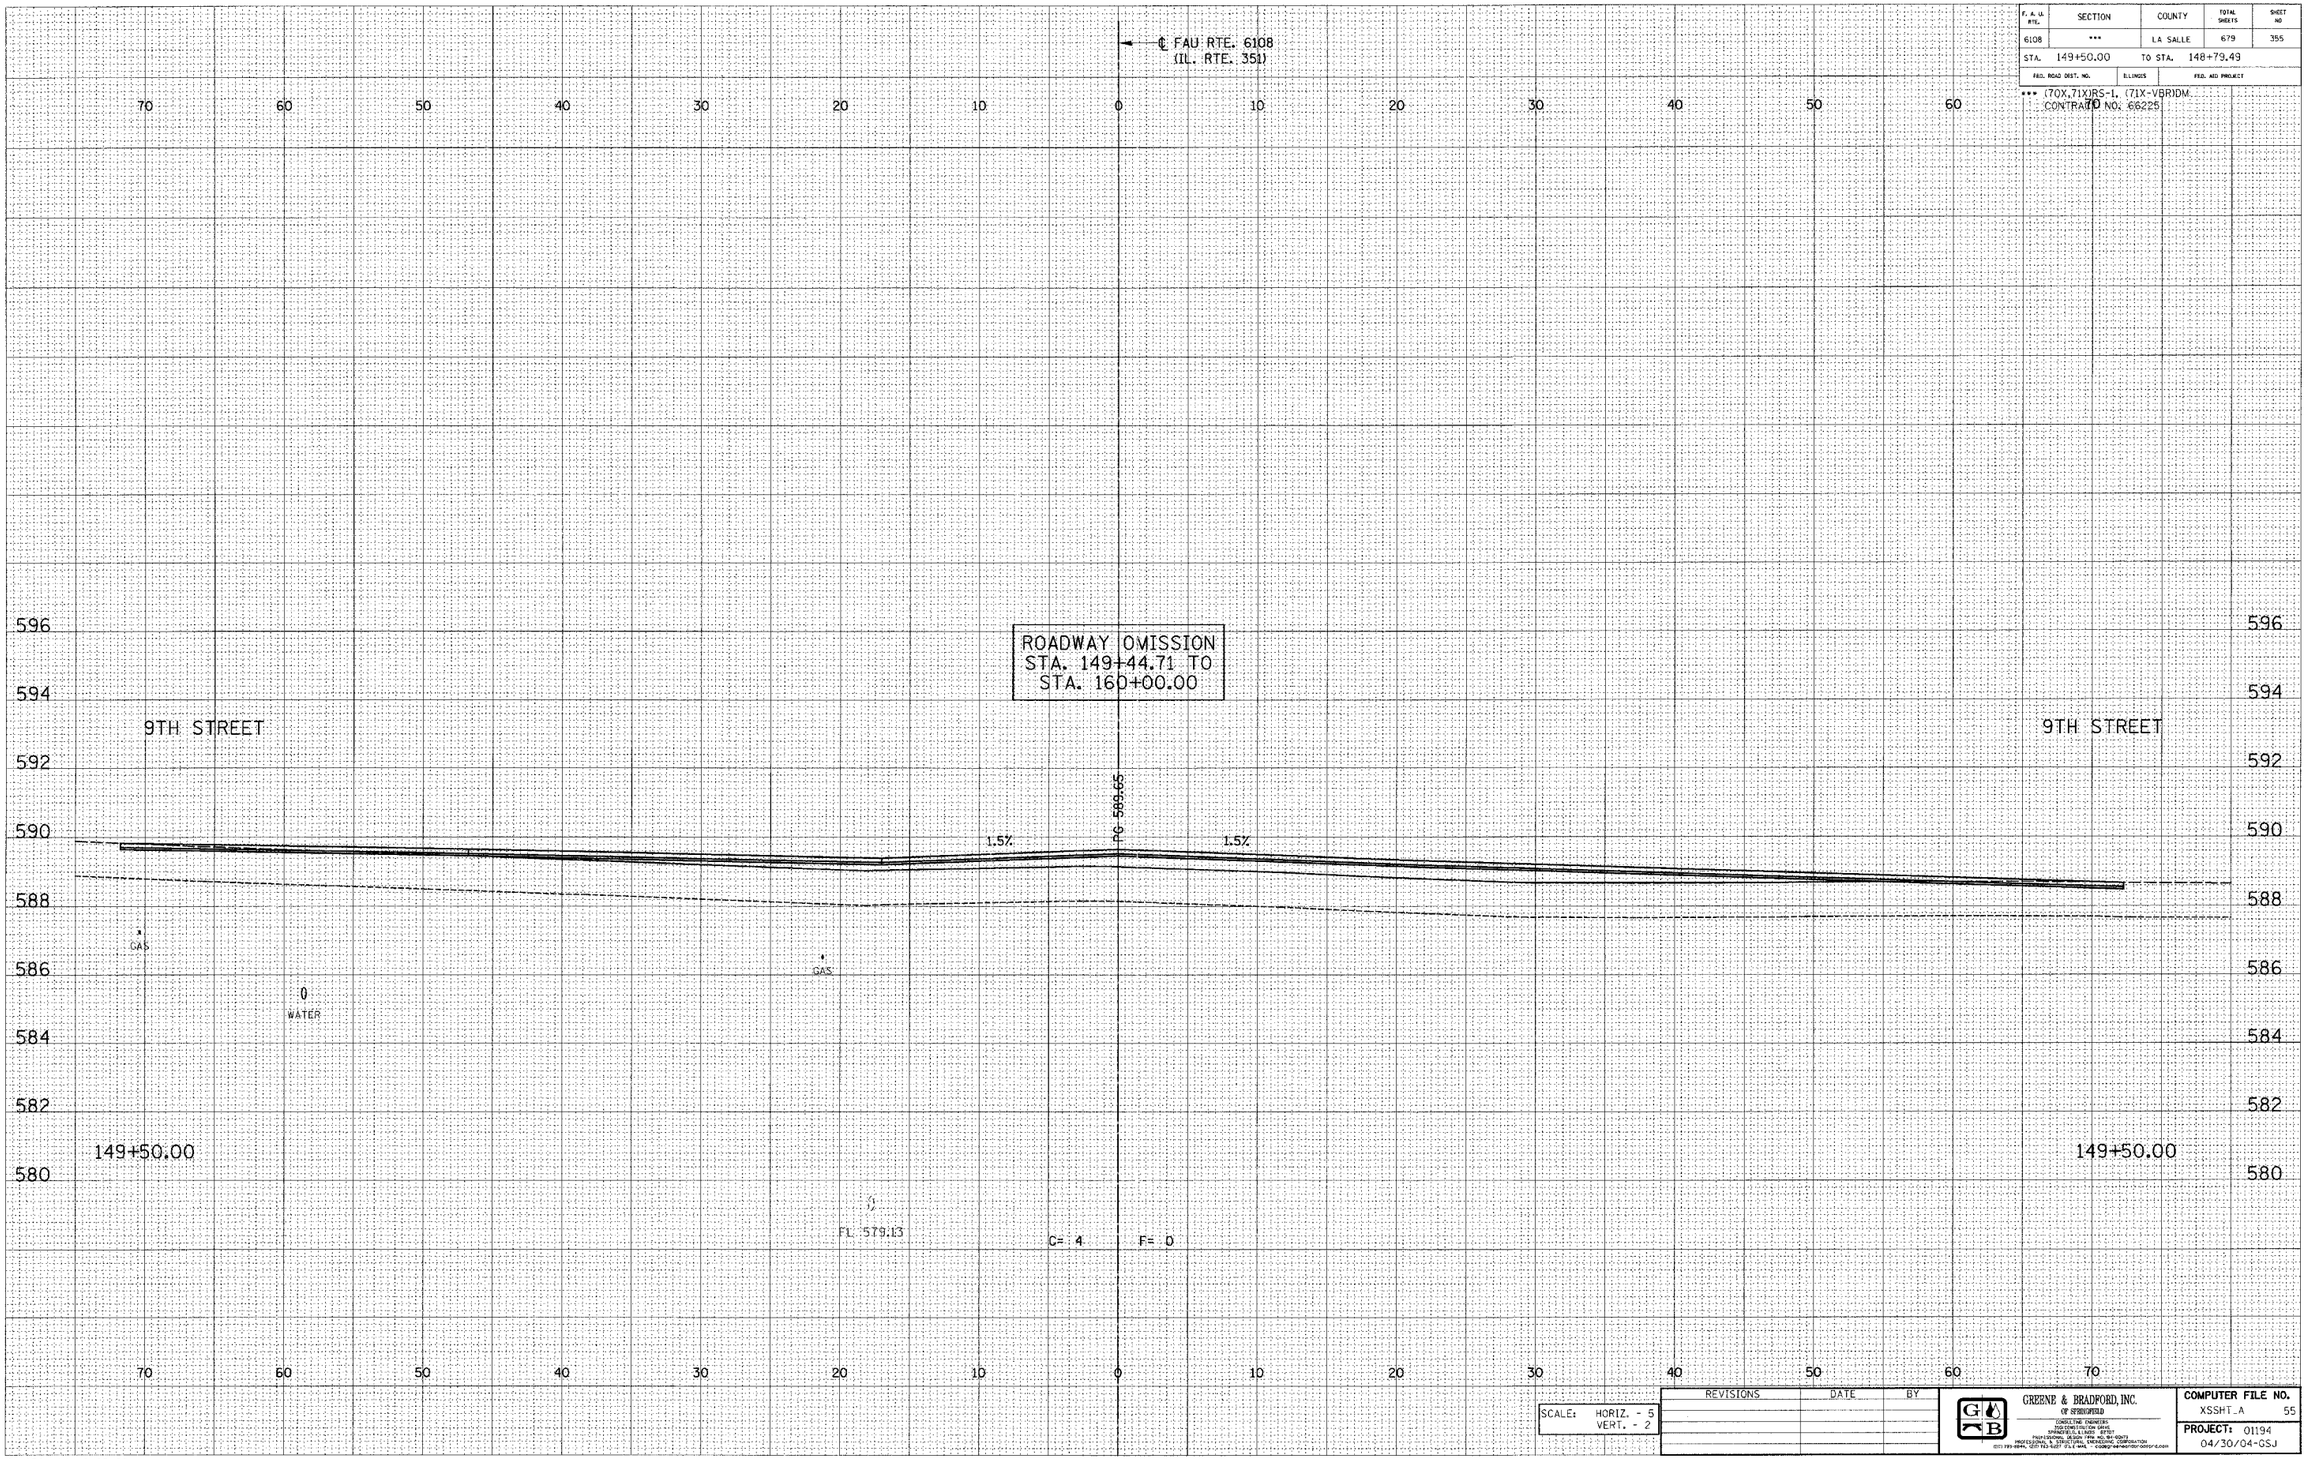


SCALE: HORIZ. - 5
VERT. - 2

| REVISIONS | DATE | BY |
|---|---|---|
| | | |

GREENE & BRADFORD, INC.
OF SPRINGFIELD
CONSULTING ENGINEERS
FOR CONSTRUCTION SERVICES
1000 SOUTH 6TH STREET, SPRINGFIELD, ILLINOIS 62703
PROFESSIONAL DESIGN FIRM NO. 184-001070
PROFESSIONAL & STRUCTURAL ENGINEERING CORPORATION
(217) 793-6644, (217) 793-6677 (FAX) e-mail: cadd@greenebradford.com

COMPUTER FILE NO.
XSSHT_A 55
PROJECT: 01194
04/30/04-GSJ

E-XSEC 1:1 8/25/98

FAU RTE. 6108 (IL. RTE. 351) LA SALLE CO.