DESIGN		
INT.	DATE	REASON

FINAL SURVEY	BY	DATE
	SURVEYED	
	PLOTTED	
	DRAWN	
	AREAS	
NOTE BOOK	AREAS CHECKED	
NO.		

PLOTS & CHECKS			
INT.	DATE	NO.	REASON

ORIGINAL SURVEY	BY	DATE
	SURVEYED	
	PLOTTED	
	DRAWN	
NOTE BOOK	AREAS	
NO.	AREAS CHECKED	

CHECKS		
INT.	DATE	REASON

F. A. U. RTE.	SECTION	COUNTY	TOTAL SHEETS	SHEET NO.
6108	***	LA SALLE	679	365
STA. 164+00.00		TO STA. 164+13.01		
FED. ROAD DIST. NO.	ILLINOIS	FED. AID PROJECT		

*** (70X,71X)RS-1, (71X-VBR)DM.
CONTRACT NO. 66225

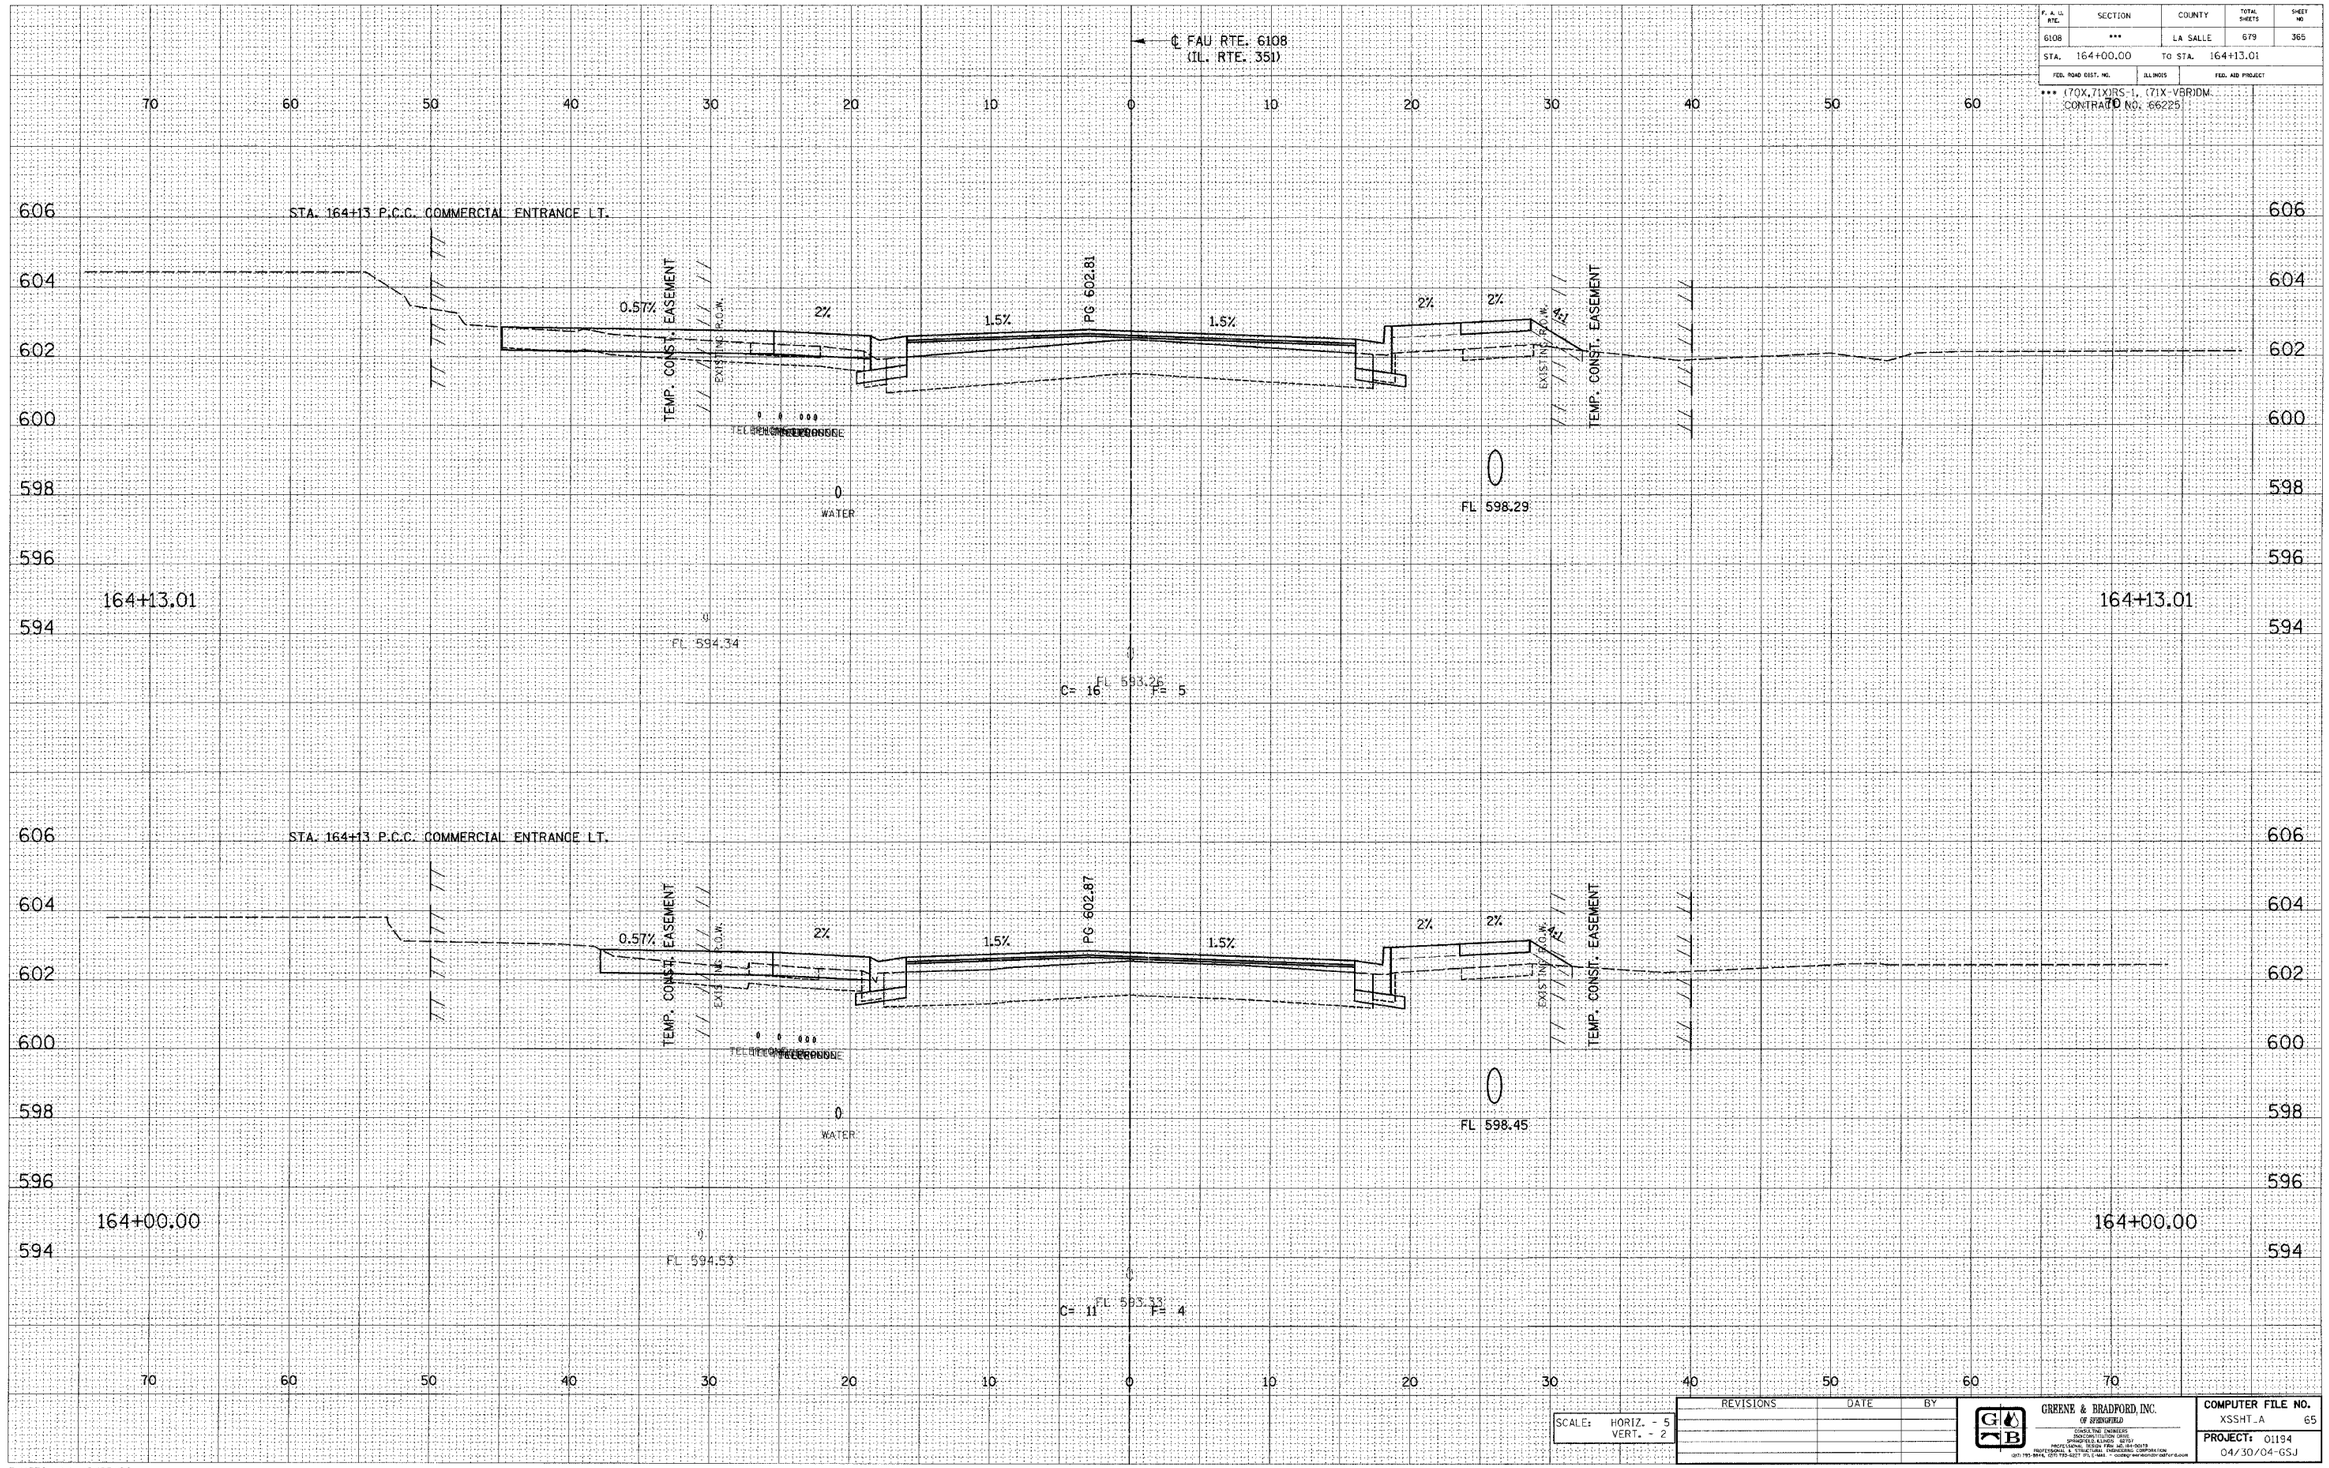

SCALE: HORIZ. - 5
VERT. - 2

REVISIONS	DATE	BY

GREENE & BRADFORD, INC.
OF SPRINGFIELD
CONSULTING ENGINEERS
2624 CONSTITUTION DRIVE
SPRINGFIELD, ILLINOIS 62707
PROFESSIONAL ENGINEERING CORPORATION
PROFESSIONAL LAND SURVEYING CORPORATION
(217) 793-3644, (217) 793-3227 (FAX) • GGBSP@GREENEANDBRADFORD.COM

COMPUTER FILE NO.
XSSHT_A 65

PROJECT: 01194
04/30/04-GSJ

E-XSEC 1:1 8/25/98

FAU RTE. 6108 (IL. RTE. 351) LA SALLE CO.