DESIGN		
INT.	DATE	REASON

BY	DATE	
SURVEYED		
PLOTTED		
TEMPLATE		
AREAS		
AREAS CHECKED		
FINAL SURVEY	NOTE BOOK	
NO.		

PLOTS & CHECKS			
INT.	DATE	NO.	REASON

BY	DATE	
SURVEYED		
PLOTTED		
TEMPLATE		
AREAS		
AREAS CHECKED		
ORIGINAL SURVEY	NOTE BOOK	
NO.		

CHECKS		
INT.	DATE	REASON

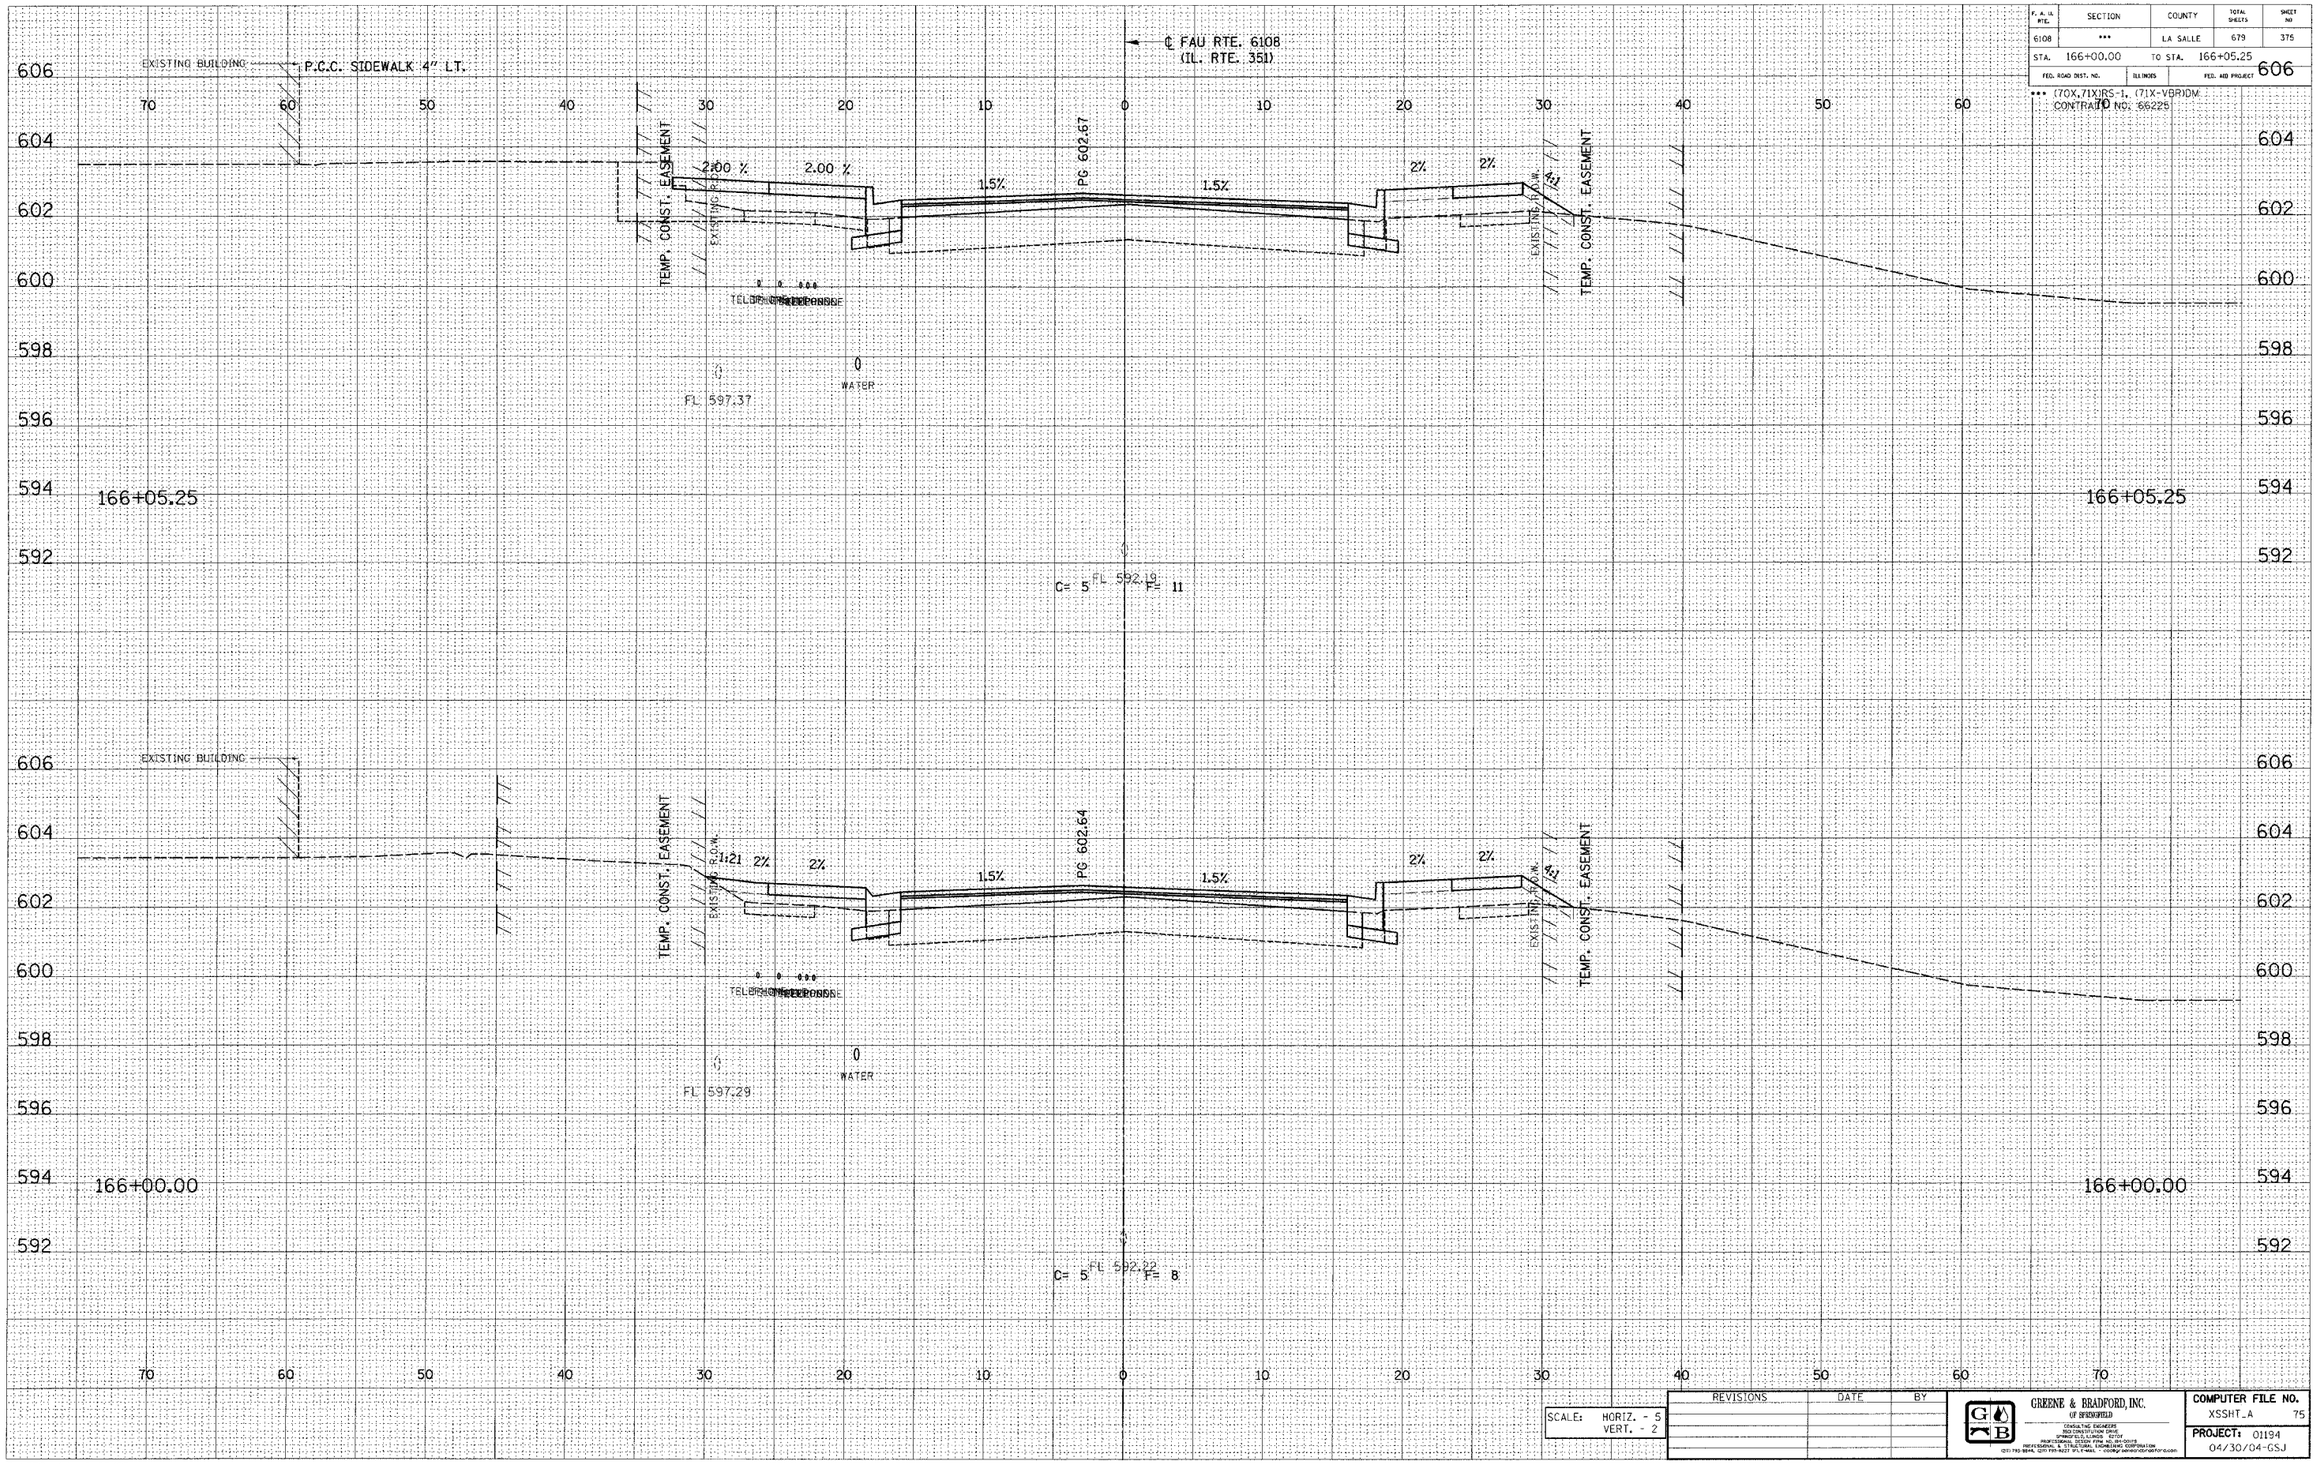

F. A. U. RTE.	SECTION	COUNTY	TOTAL SHEETS	SHEET NO
6108	***	LA SALLE	679	375
STA. 166+00.00	TO STA. 166+05.25			
FED. ROAD DIST. NO.	ILLINOIS	FED. AID PROJECT		

*** (70X,71X)RS-1, (71X-VBR)DM
CONTRACT NO. 66225

SCALE:	HORIZ. - 5
	VERT. - 2

REVISIONS	DATE	BY

GREENE & BRADFORD, INC.
OF SPRINGFIELD
CIVIL/STRUCTURAL ENGINEERS
1160 CONSTITUTION DRIVE
SPRINGFIELD, ILLINOIS 62703
PROFESSIONAL DESIGN FIRM NO. 184-001015
REGISTERED CORPORATION
(217) 793-3848, (217) 793-3927 (FAX), e-mail: greene.bradford@att.net

COMPUTER FILE NO.
XSSHT_A 75
PROJECT: 01194
04/30/04-GSJ

E-XSEC 1:1 8/25/98

FAU RTE. 6108 (IL. RTE. 351) LA SALLE CO.