DESIGN		
INT.	DATE	REASON

FINAL SURVEY	NOTE BOOK	NO.	BY	DATE
SURVEYED				
PLOTTED				
ISSUED				
AREAS				
AREAS CHECKED				

PLOTS & CHECKS			
INT.	DATE	NO.	REASON

ORIGINAL SURVEY	NOTE BOOK	NO.	BY	DATE
SURVEYED				
PLOTTED				
ISSUED				
AREAS				
AREAS CHECKED				

CHECKS		
INT.	DATE	REASON

F. A. U. RTE.	SECTION	COUNTY	TOTAL SHEETS	SHEET NO.
6108	***	LA SALLE	679	380
STA. 167+25.00		TO STA. 167+40.30		
FED. ROAD DIST. NO.	ILLINOIS	FED. AID PROJECT		

*** (70X,71X)RS-1, (71X-VBR)DM.
CONTRACT NO. 66225

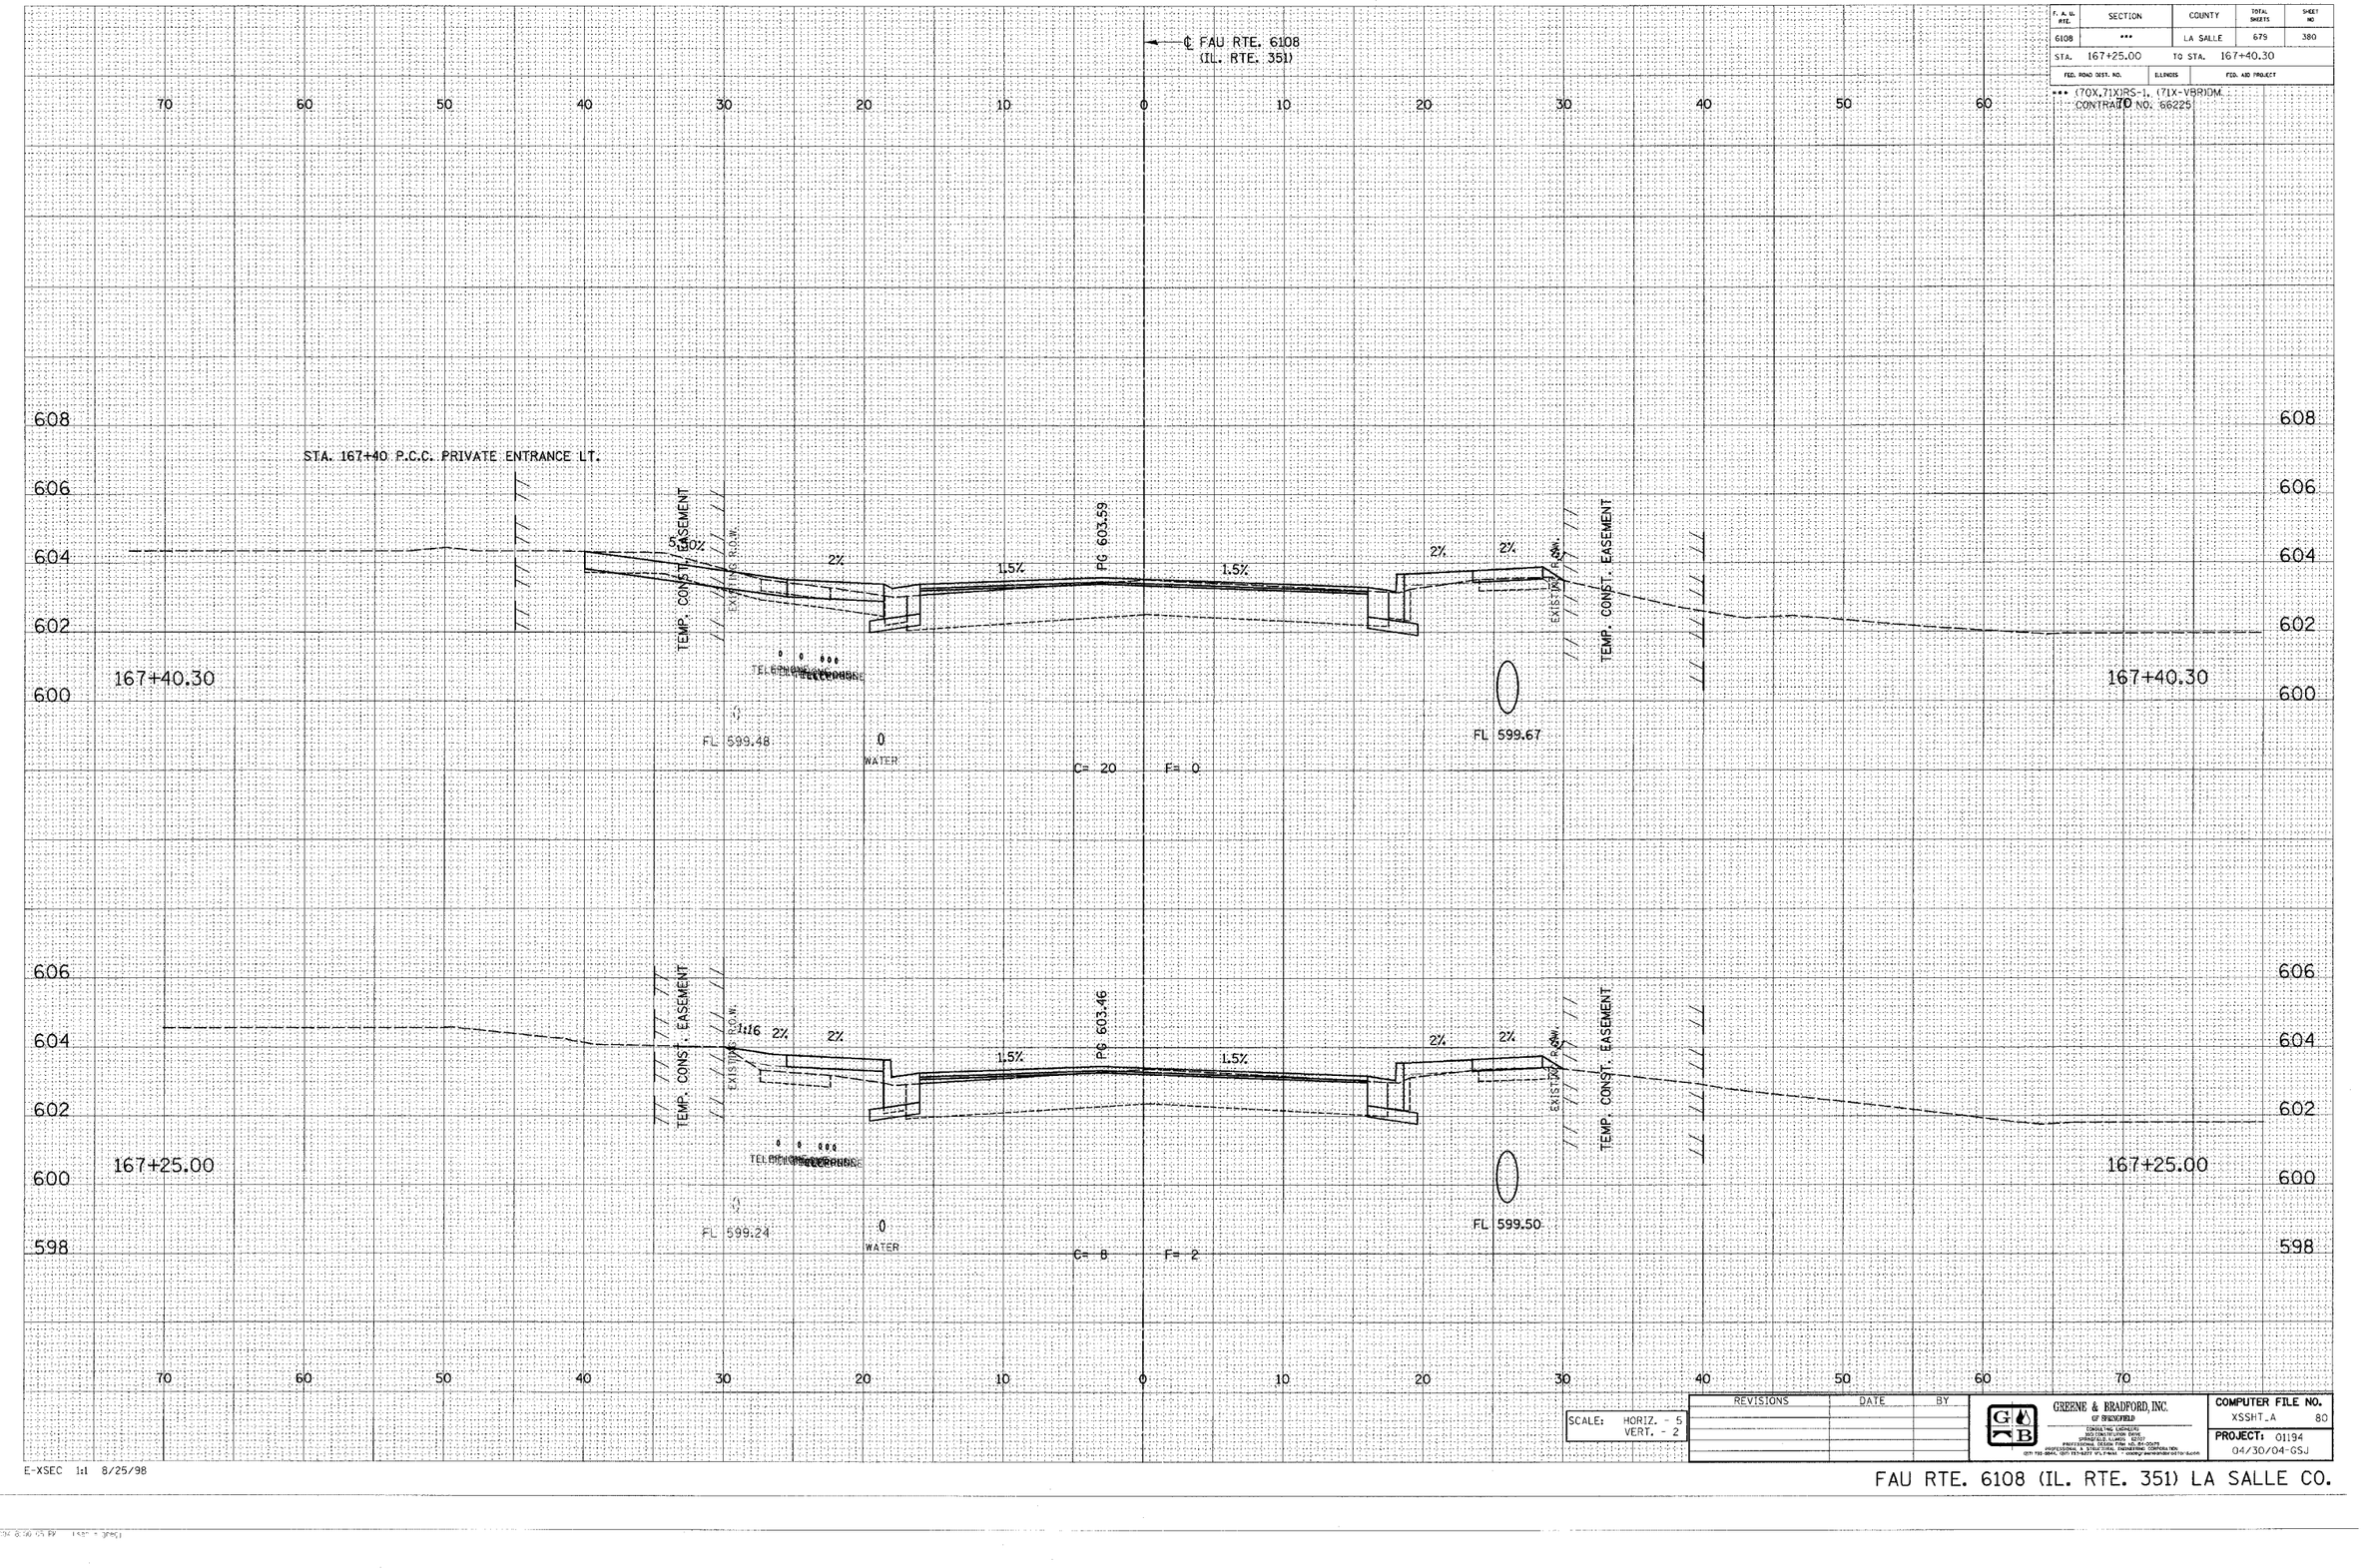

SCALE:	HORIZ. - 5
	VERT. - 2

REVISIONS	DATE	BY

GREENE & BRADFORD, INC.
OF SPRINGFIELD
CONSULTING ENGINEERS
2200 SOUTH 9TH STREET
SPRINGFIELD, ILLINOIS 62703
PROFESSIONAL DESIGN FIRM NO. 184-000215
PROFESSIONAL SURVEYING CORPORATION
(217) 753-2845, (217) 753-5277 (FAX) - (WWW) WWW.GREENEBRADFORD.COM

COMPUTER FILE NO.
XSSHT_A 80

PROJECT: 01194
04/30/04-GSJ

E-XSEC 1:1 8/25/98

FAU RTE. 6108 (IL. RTE. 351) LA SALLE CO.

C:\E-PLAT.DGN\FSSIA.plt 12/2/2004 8:50:05 PM 1.33" = 1ft[ej]