DESIGN		
INT.	DATE	REASON

FINAL SURVEY	BY	DATE
NOTE BOOK	SURVEYED	
NO.	PLOTTED	
	ITEMS AT	
	AREAS	
	AREAS CHECKED	

PLOTS & CHECKS			
INT.	DATE	NO.	REASON

ORIGINAL SURVEY	BY	DATE
NOTE BOOK	SURVEYED	
NO.	PLOTTED	
	ITEMS AT	
	AREAS	
	AREAS CHECKED	

CHECKS		
INT.	DATE	REASON

F. A. Rte.	SECTION	COUNTY	TOTAL SHEETS	SHEET NO.
6108	***	LA SALLE	679	407
STA. 175+25.00		TO STA. 175+32.59		
FED. ROAD DIST. NO.	ILLINOIS	FED. AID PROJECT		

*** (70X,71X)RS-1, (71X-VBR)DM.
CONTRACT NO. 66225

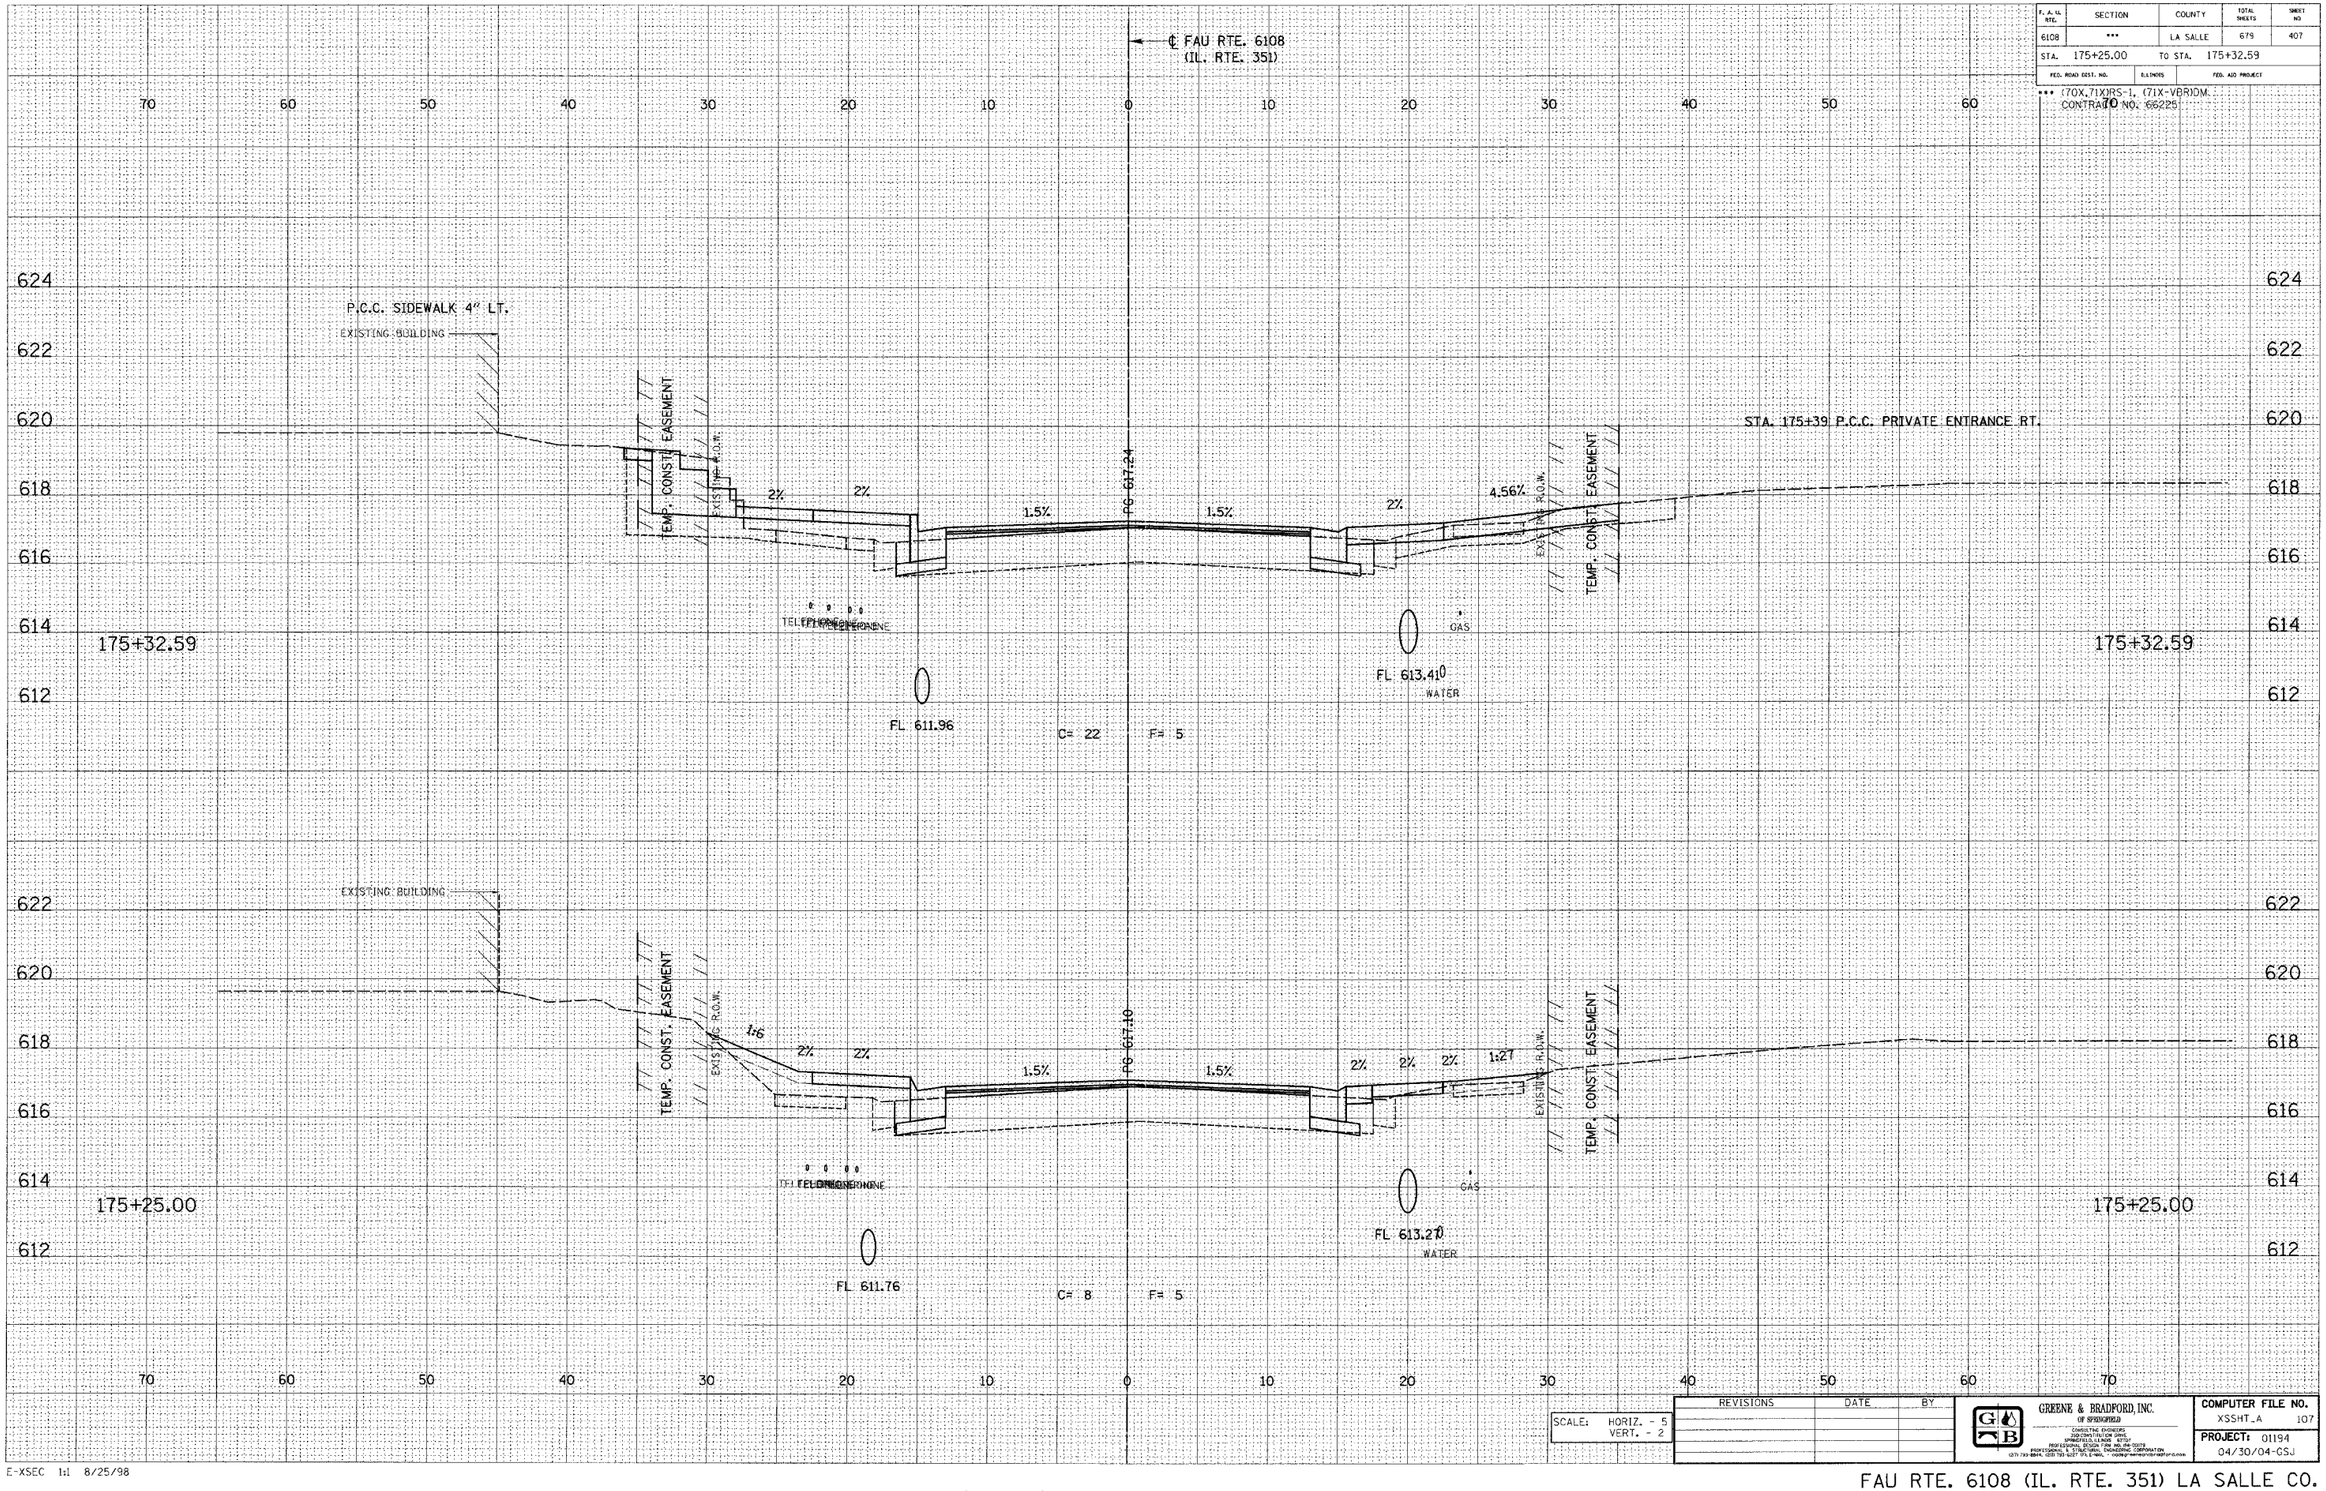

SCALE: HORIZ. - 5
VERT. - 2

REVISIONS	DATE	BY

GREENE & BRADFORD, INC.
OF SPRINGFIELD
CONSULTING ENGINEERS
2120 CONSTITUTION DRIVE
SPRINGFIELD, ILLINOIS 62707
PROFESSIONAL DESIGN FIRM NO. 184-000178
PROFESSIONAL & STRUCTURAL ENGINEERING CORPORATION
(217) 793-8814, (800) 793-5227 TELE-WRITER, (217) 793-8815, FAX

COMPUTER FILE NO.
XSSHT_A 107
PROJECT: 01194
04/30/04-GSJ

E-XSEC 1:1 8/25/98

FAU RTE. 6108 (IL. RTE. 351) LA SALLE CO.

\SEDTA\PART\XSSHT_A.dgn 12/2/2004 8:00:12 AM User = gregg